




Proposed Front Elevation
Scale 1:50

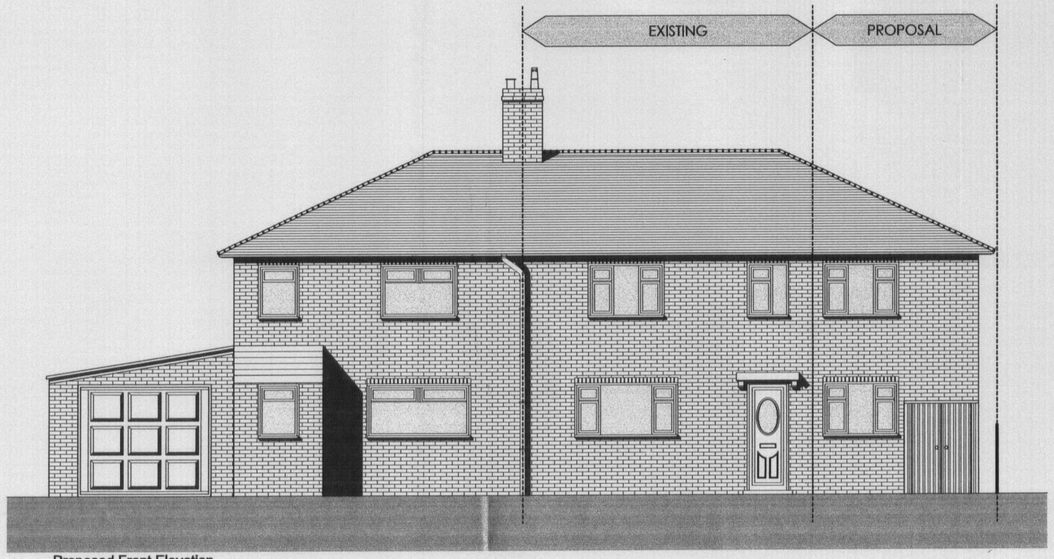

Site Plan
Scale 1:500

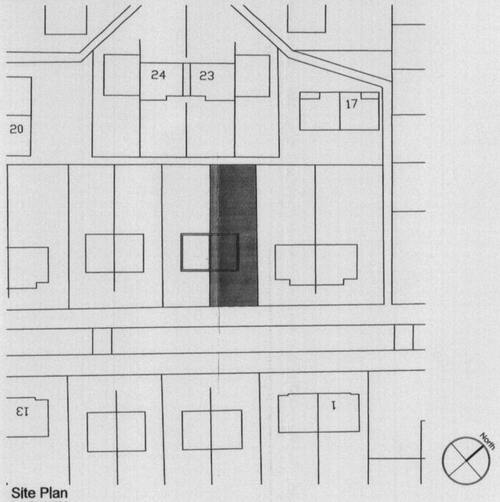

Proposed Rear Elevation
Scale 1:50

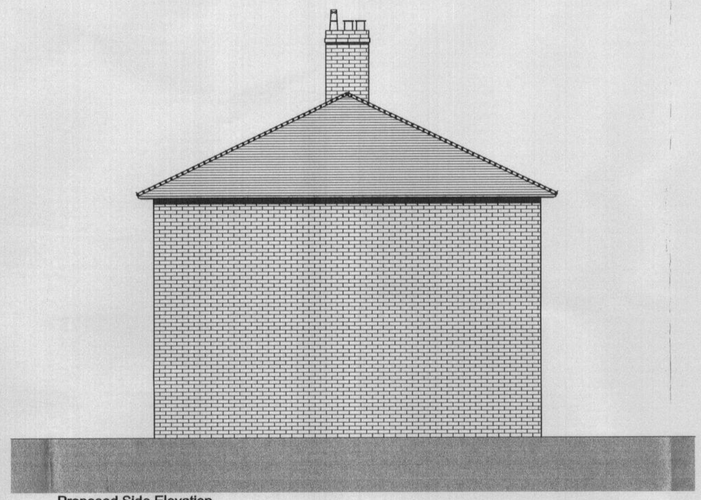

Proposed Side Elevation
Scale 1:50

PLANNING
RECD
20 APR 2006

client
Mr. Mohammed Naser

project
6 Elsdon Road
Longsight, Manchester M13 0TS

drawing
General Arrangement
Proposed Elevations

	plot date: 19/04/06	
project number: -	scale: 1:50 @ A1	
drawing number: GA005	rev: -	issue status: PLANNING

This drawing is to be read in conjunction with all related drawings. Do not scale from this drawing. All dimensions must be checked and verified on site before commencing any work or producing shop drawings. The originator should be notified immediately of any discrepancy.
This drawing is copyright and remains the property of the author.