

SITE LOCATION

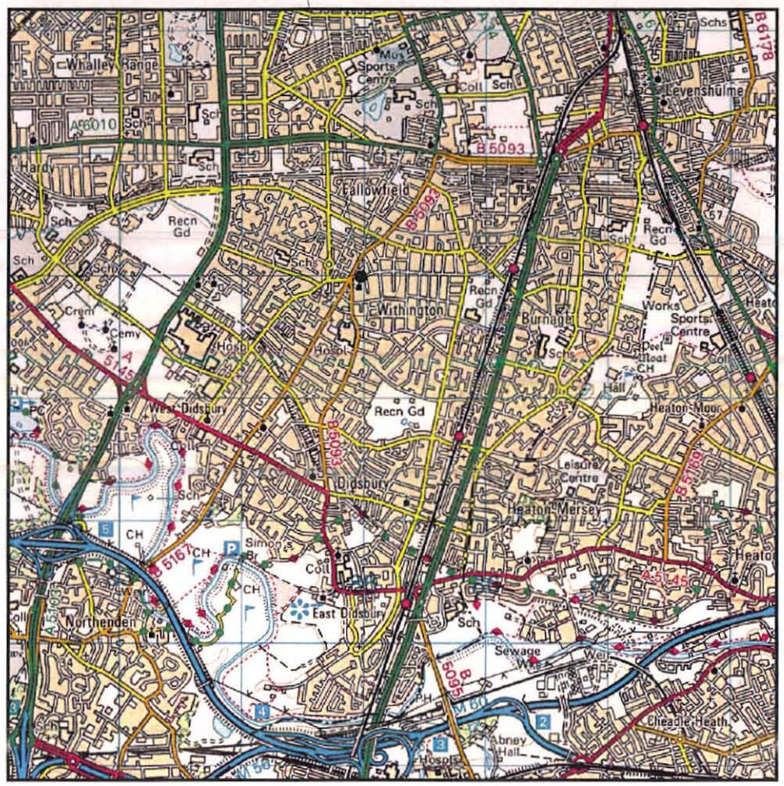

0 1km 2km
Scale

SITE LOCATION
(Scale 1:50000)

Ordnance Survey map extract
based upon Landranger map series
with the permission of the controller of
Her Majesty's Stationery Office
Mono Consultants Limited licence no. ES100017753
Crown copyright.

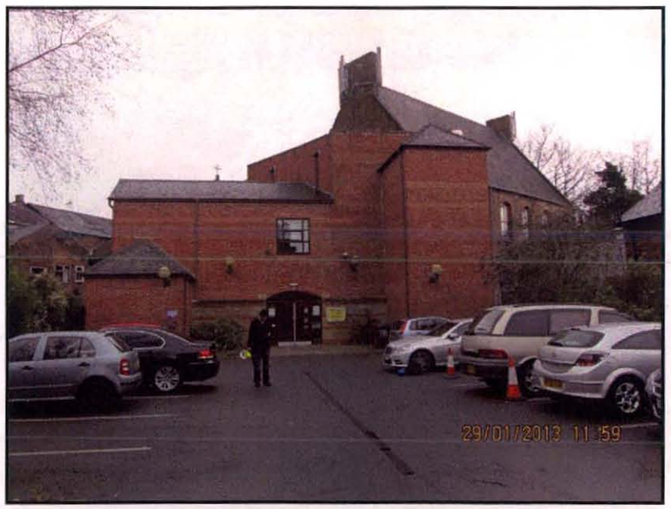

SITE PHOTOGRAPH

N
W E
S

SITE LOCATION

= Access Route
= Directions to Site



DETAILED SITE LOCATION
(Scale 1:1250)

Based upon Ordnance Survey map extract
with the permission of the Controller of
Her Majesty's Stationery Office.
Crown copyright.
Mono Consultants Limited licence no. ES100017753
Promap licence no. A152065A0001

Notes:
1 ALL DIMENSIONS ARE IN MM UNLESS NOTED OTHERWISE

N.G.R E: 384991 N: 393088

DIRECTIONS TO SITE

LEAVE M60 AT J3 AND TRAVEL NORTH ALONG THE A34 TOWARDS MANCHESTER. AFTER APPROX. 1.5km TURN LEFT ONTO THE A5145 FOLLOWING SIGNS FOR DIDSBURY, CONTINUE STRAIGHT ON AT SECOND SET OF TRAFFIC LIGHTS JOINING THE B5093 TOWARDS WITHINGTON. IN WITHINGTON BEAR RIGHT AT ROUNDABOUT JOINING THE B5093 TOWARDS MANCHESTER. SITE IS 200m ON RIGHT WITH PARKING TO THE REAR OF EGERTON CRESCENT.

PLANNING AND BUILDING CONTROL
09 MAY 2013

REV	MODIFICATION	BY	CH	DATE
A	Issued for Approval	PMck	JT	19.02.13

mono
MONO CONSULTANTS LIMITED
No. 58 Cygnet Court
Timothy's Bridge Road
Stratford-upon-Avon
Warwickshire
CV37 9NW
t. 44 (0)1789 206500
f. 44 (0)1789 206529
www.monoconsultants.com

O2 CTIL

Cell Name	Opt
WITHINGTON VILLAGE	A

Cell ID No

CTIL	Host	Sharer
(CTIL) 126332	(TEF) 016851	(VF) 85077

Site Address / Contact Details

WITHINGTON METHODIST CHURCH
439 WILMSLOW ROAD
MANCHESTER
M20 4AN

Drawing Title: SITE LOCATION MAPS

Purpose of issue: PLANNING

Drawing Number: 100

Scale:	Drawn:	Date:	Issue:
As Shown	PMck	19.02.13	A
Checked: JT / Date: 19.02.13	Approved: PA	Date: 19.02.13	