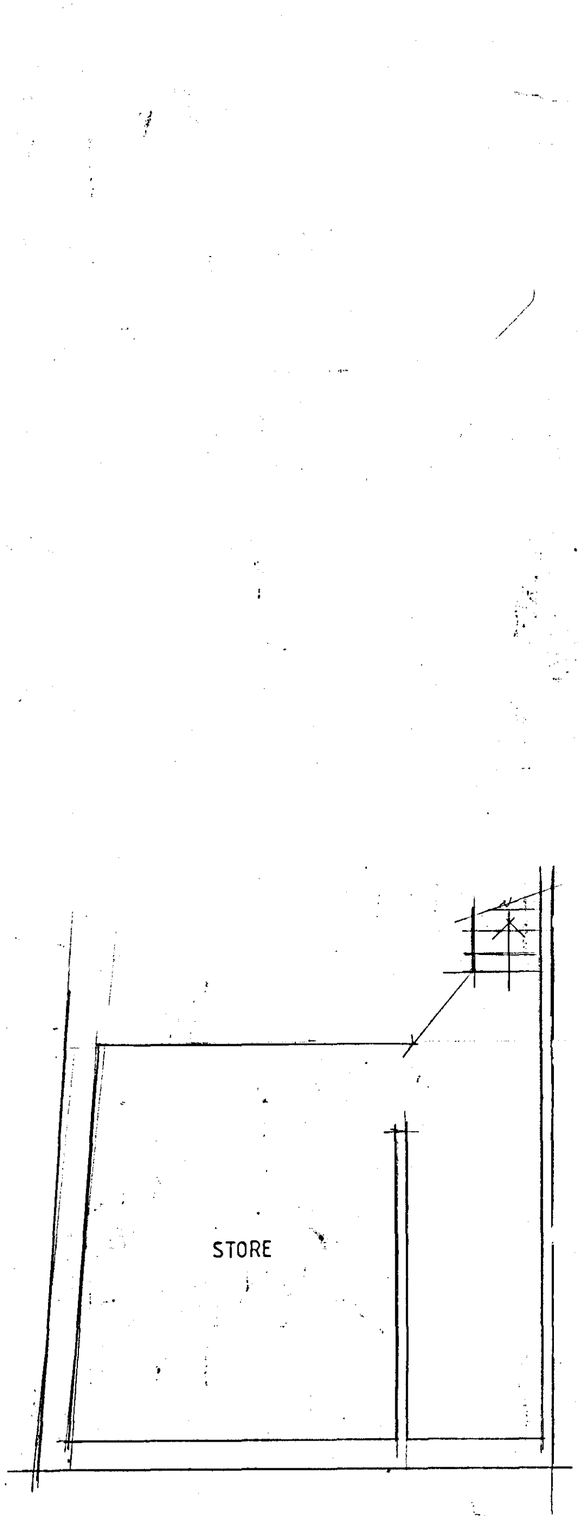

BASEMENT PLAN

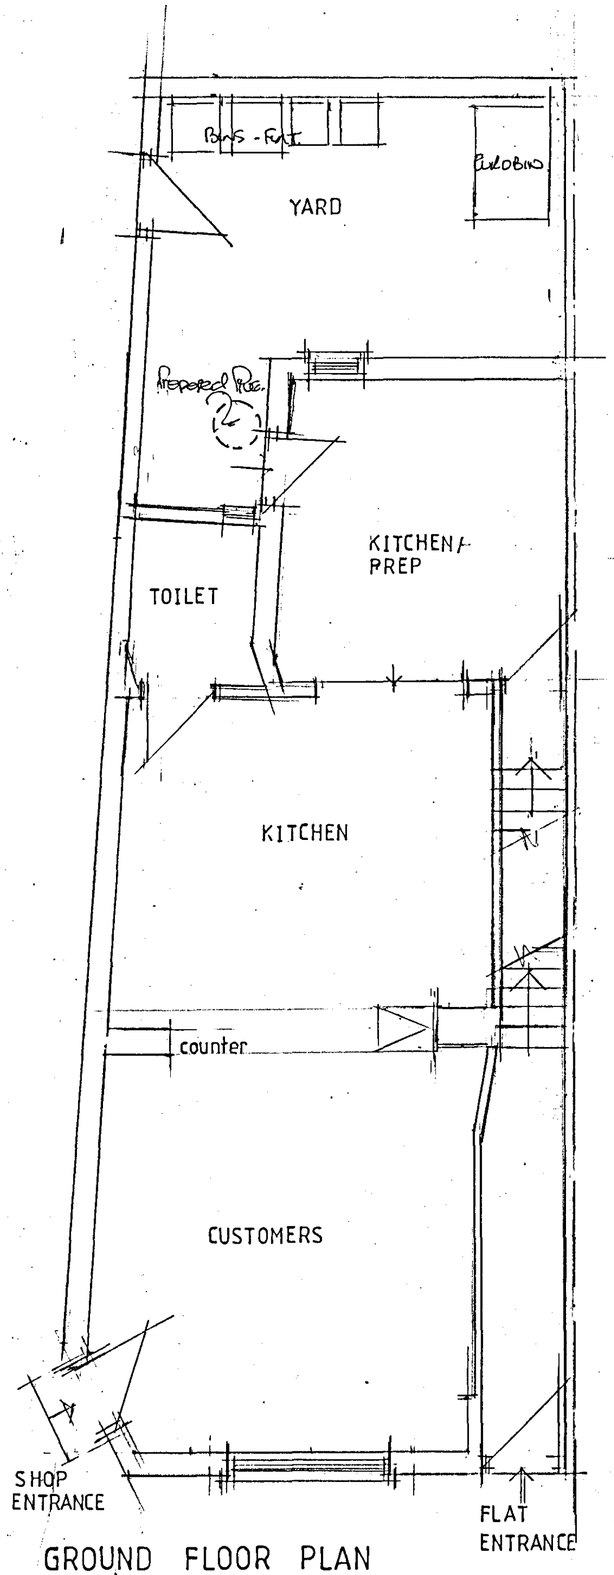

GROUND FLOOR PLAN

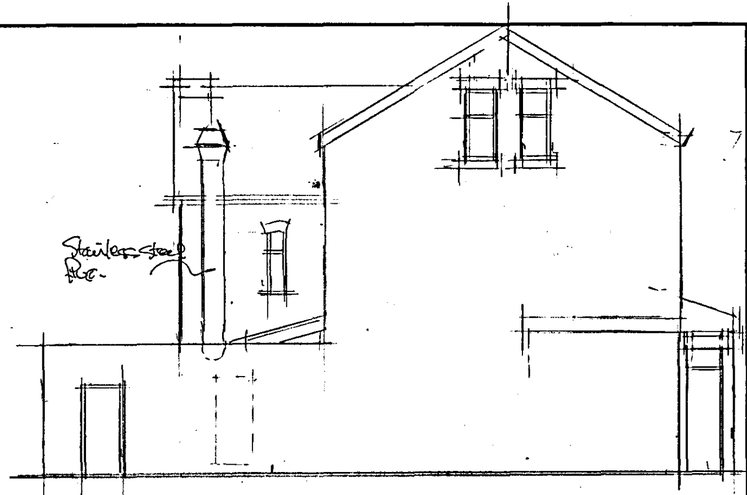

SIDE ELEVATION

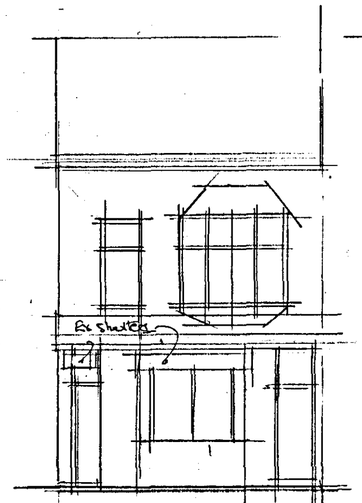

FRONT ELEVATION

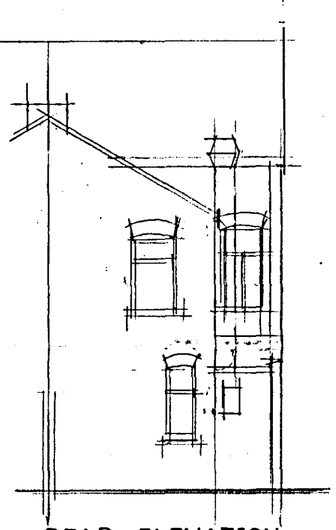

REAR ELEVATION

NOTES

CLIENT
MR C MAZHAR
6 HUMBER STREET
MANCHESTER M8 0PX

JOB TITLE
PROPOSED HOT FOOD TAKEAWAY
90 HEYWOOD ROAD
MANCHESTER M8 9DT

DRG. TITLE
PLANS AND ELEVATIONS
AS PROPOSED

HOLBOROW ORMESHER + Limited
architectural & interior design
Station House
Adams Hill
Knutsford
Cheshire WA16 6DN
telephone : 01565 652275
fax : 01565 750501

ISSUE	ORIGINAL	1	2	3	4	5	6	7
REVISION								
DATE								
DRAWN								
CHECKED								
APPROVED								

SCALE 1.50 & 1-100 AT A2

DRAWING NUMBER 1154/11702

M 512650 B