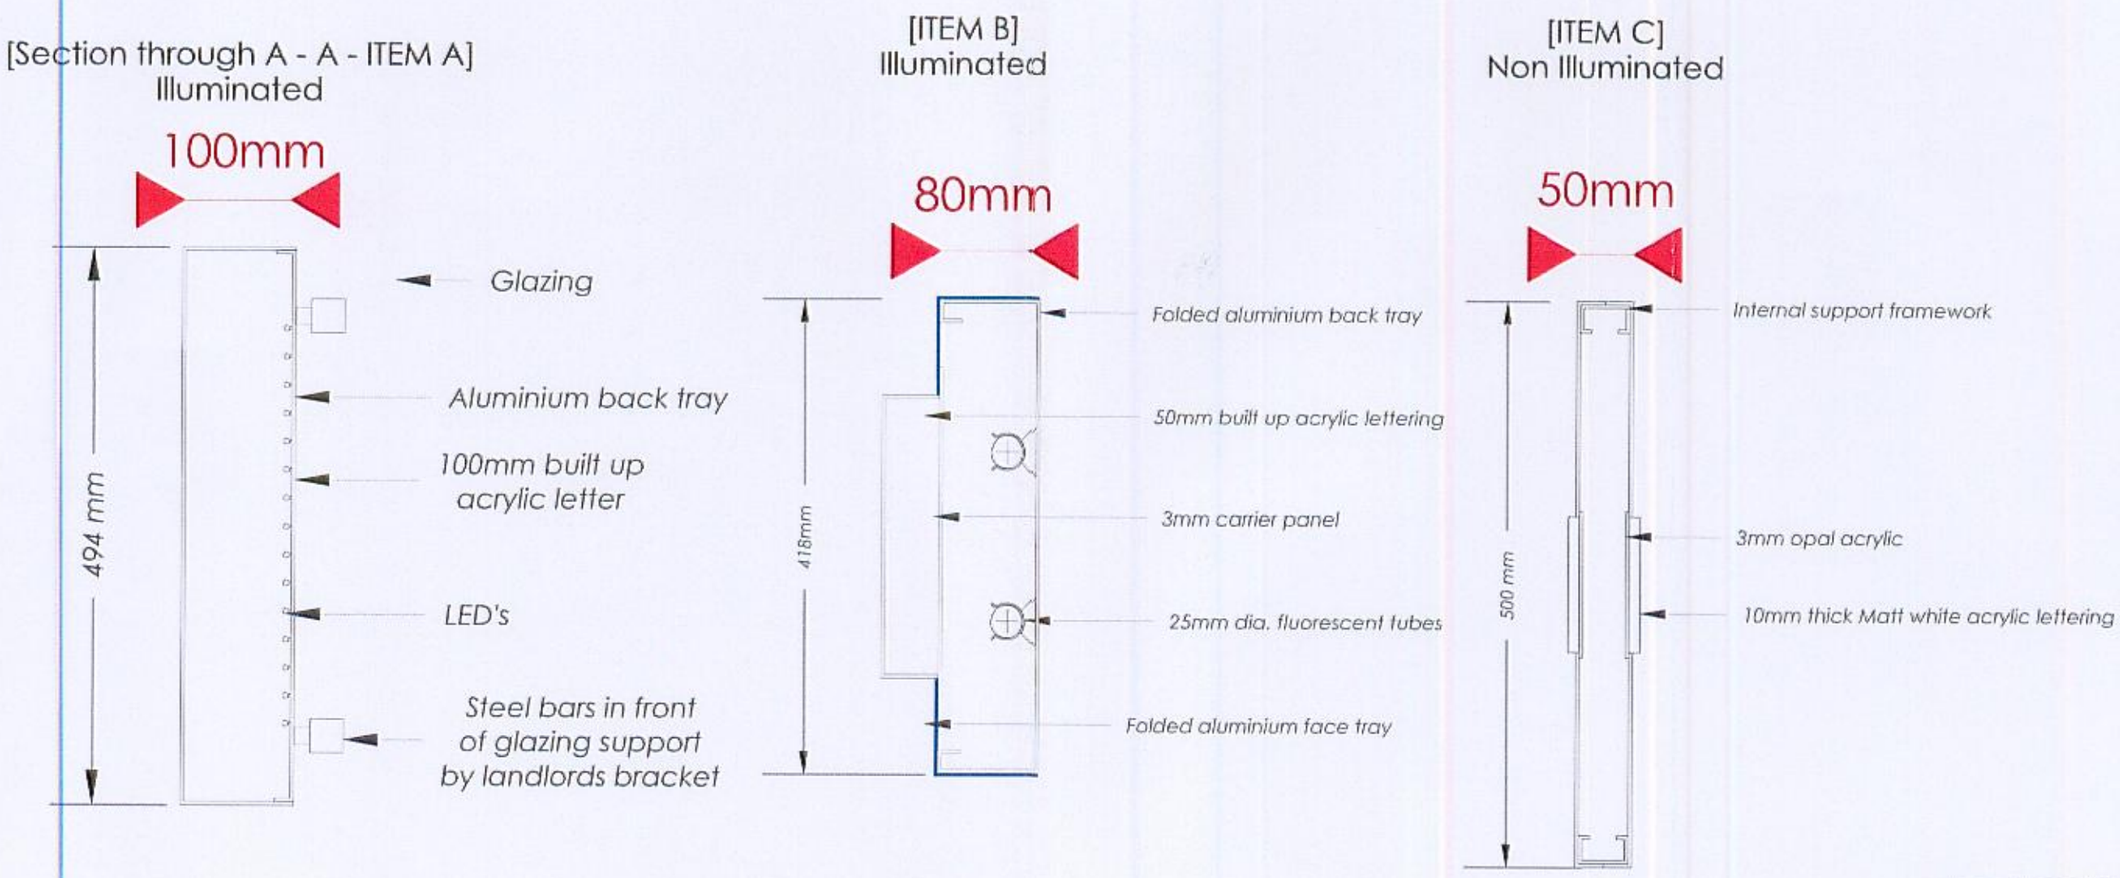

PLANNING
ACK'D
REPLIED
REC'D - 5 MAR 2008
M
M
M
FOLDER
DATE

northampton SIGNS
TEL 01604 758198 FAX 01604 759515 WEB www.northamptonsigns.co.uk

CUSTOMER: Nokia SITE: Manchester	SCALE: 1:5 @ A3 SIZE: As Indicated	OUR REF: Nokia DWG/Manchester SIGNS DATE: 29-02-2008 DWG BY: E.Morbey REV: 0	NOTES: None

THIS DRAWING IS THE PROPERTY OF NORTHAMPTON SIGNS AND MUST NOT BE REPRODUCED WITHOUT THEIR PRIOR PERMISSION