
NOTES

- All dimensions and levels are to be checked on site
- Any discrepancies are to be reported to the architect before any work commences.
- This drawing shall not be scaled to ascertain all dimensions. Work to figured dims only
- This drawing shall not be reproduced without express written permission from AEW.
- Title overlay drawings and ownership boundaries are produced using all reasonable endeavours. AEW cannot be responsible for the accuracy or scale discrepancy of base plans supplied to them.

AREA SCHEDULE

PLANNING APPLICATION BOUNDARY	=	6,930 sq.m (approx. 1.71 acres)
OVERALL SITE BOUNDARY	=	13,080 sq.m (approx. 3.23 acres)

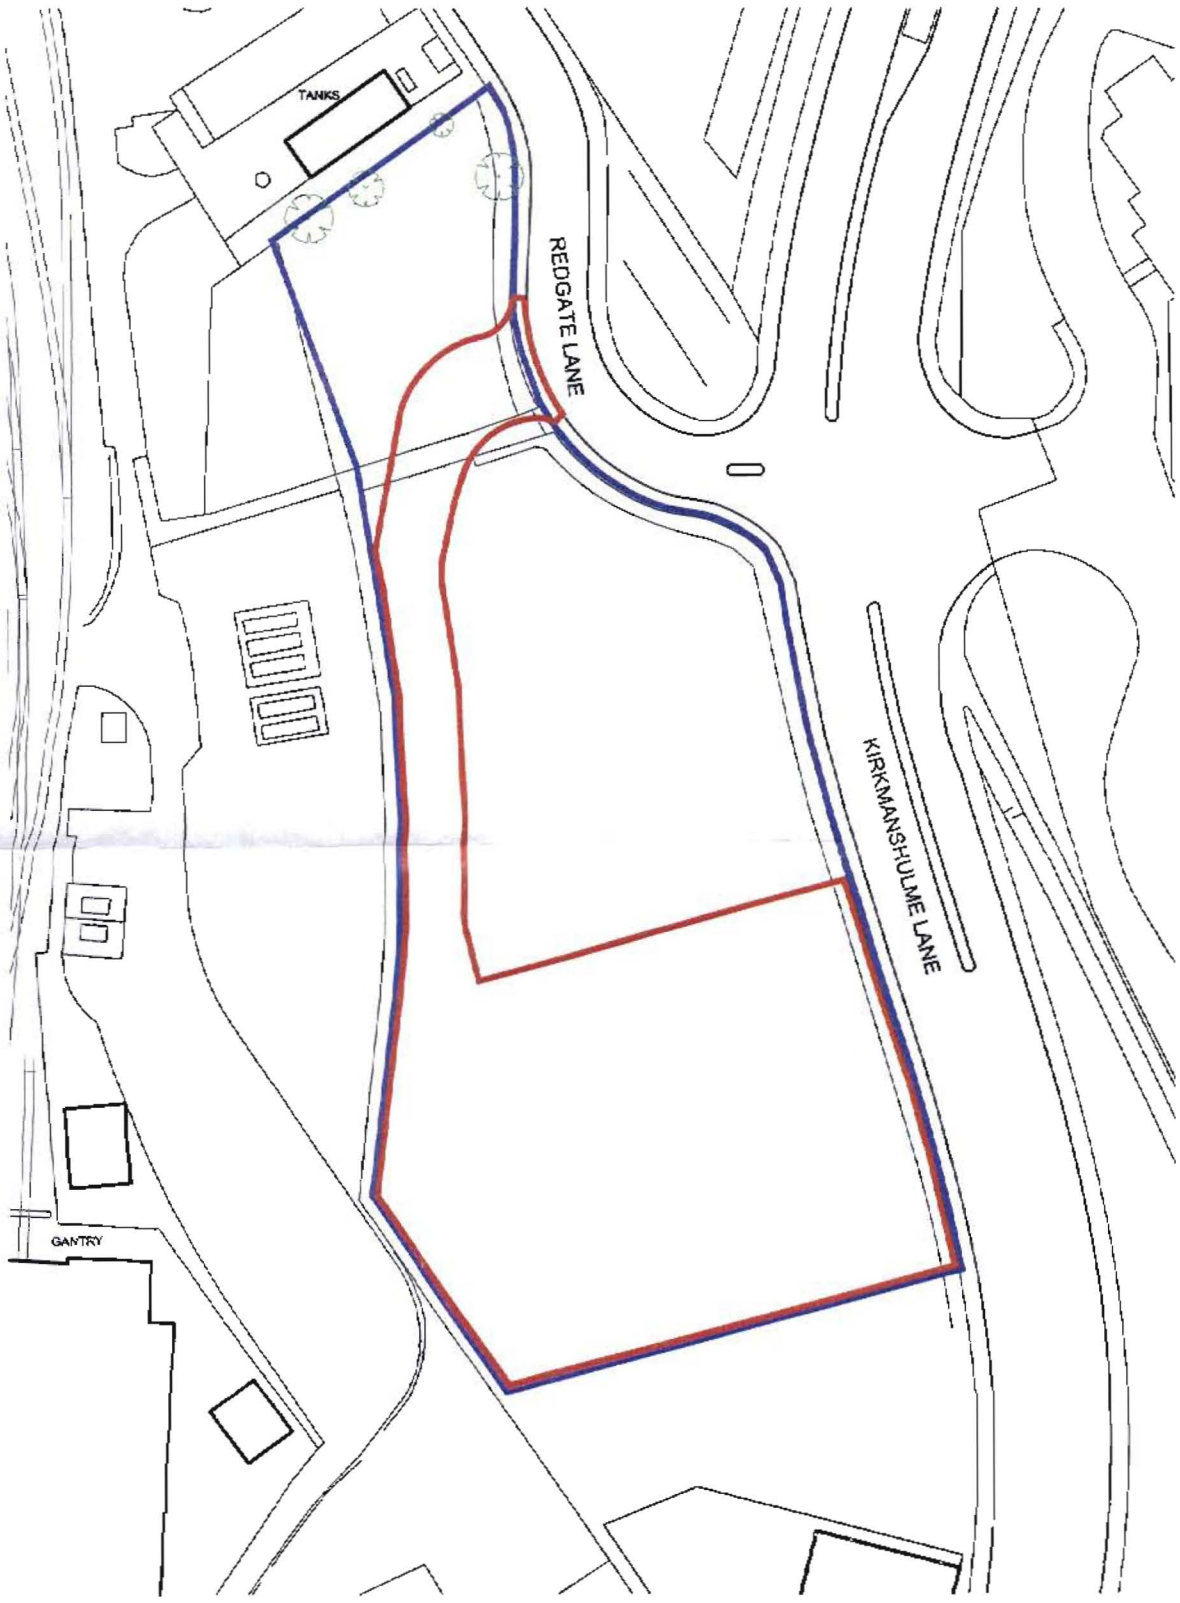



NORTH

SCALE BAR

0 10 20 50 100m

rev	date	drawn	checked
A	16.06.09	MDS	AL
Planning Submission			
/	27.05.09	MDS	AL
Draft planning submission to client			

drawing stage: Planning

drawing status: Submission

client: Quorum Estates Ltd

project: Unit 1 Quattro Park
Redgate Lane
Longsight, Manchester

drawing title: Location Plan

date	26/11/09	drawn	WS
scale	1:1250 @ A3	checked	AL

job no. B3098 dwg no. P004 rev A

AEW ARCHITECTS AND DESIGNERS LTD
ST. JAMES BUILDING, 79 OXFORD STREET, MANCHESTER M1 6SS T 0161 237 5555 F 0161 237 5556

AEW