This drawing is copyright & the property of EC Harris & must not be copied in whole or in part without their written permission. Copyright is reserved. ©
This drawing must not be scaled. The Contractor is to report all dimensional discrepancies & errors to the Contract Administrator prior to construction commencing. It is essential that this drawing is read in conjunction with all specifications/schedule of works & that all works are included for.

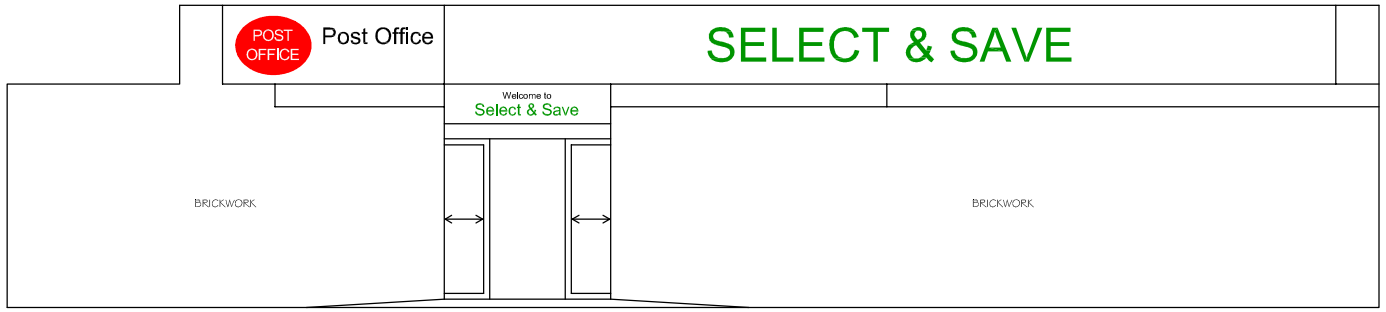

ROYAL OAK
EXISTING ELEVATION

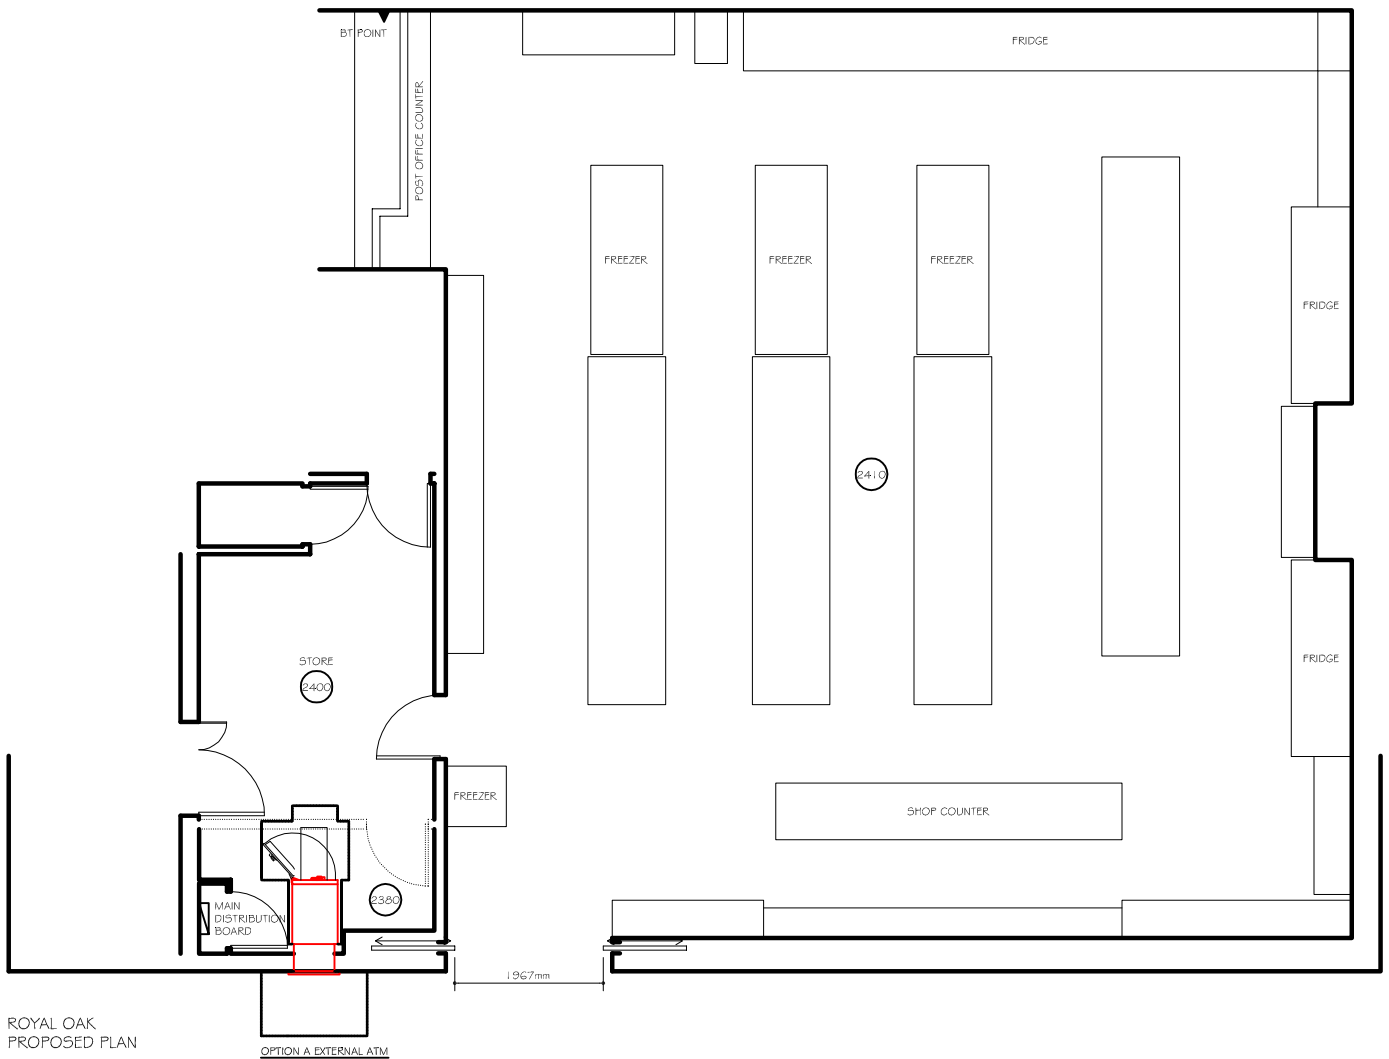

ROYAL OAK
PROPOSED PLAN

OPTION A EXTERNAL ATM
TO BE INSTALLED THROUGH EXTERNAL FACING BRICK, WALL INTO EXISTING TOILET. SANITARYWARE AND PARTITION AND DOOR TO BE REMOVED.



ROYAL OAK
PROPOSED ELEVATION

OPTION A EXTERNAL ATM
TO BE INSTALLED THROUGH EXTERNAL FACING BRICK, WALL INTO EXISTING TOILET. SANITARYWARE AND PARTITION AND DOOR TO BE REMOVED.

Revisions	Comments	Dates
Client BANK OF IRELAND		Date 18.04.2012
		Drawn DJT
Project title OFFSITE ATM SURVEYS BIDEFORD MINI MARKET, BAGULEY M23 0QN		Approved
		Scale 1:100@A3
Drawing title ROYAL OAK POST OFFICE PROPOSED PLAN & ELEVATIONS		Job No. 15961100
		Dwg. No. RO/02

N:\CAD\Blocks\CAD Template\echi_red_grey_cmyk.png

EC HARRIS LLP
Midsummer Court,314 Midsummer Boulevard, Milton Keynes MK9 2UB
Tel: 01908 397366 Fax: 01908 397399
information@echarris.com
www.echarris.com