

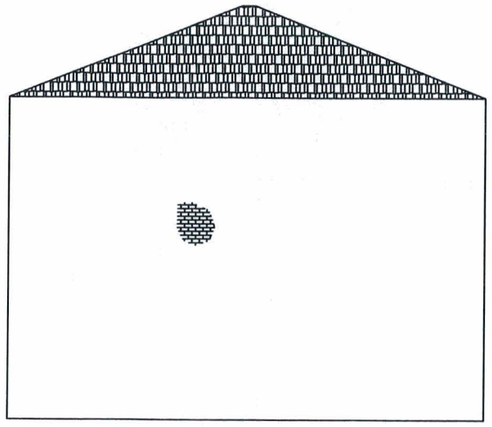


side
elevation

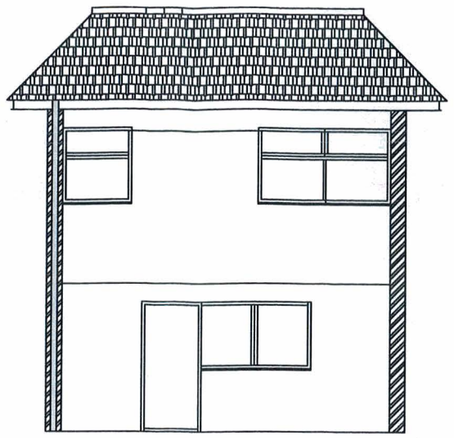

rear
elevation

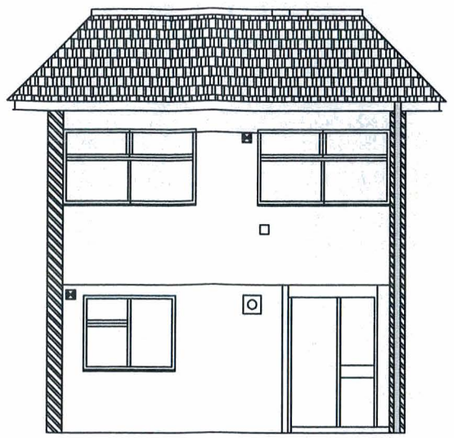


front
elevation

PLANNING AND
BUILDING CONTROL
24 JAN 2013

Manchester Equipment and Adaptation Service **Varley Street Office** **Miles Platting** **Manchester** **M40 7LH**	Project: Shower and bathing facilities (existing layout) Mrs Janett Chahine 3 Orsett Close Miles Platting M40 7PH	Drawn By: **DS** Scale: **1/100**	Date: 17/01/12 Drawing No: **1**

MEAP Manchester Equipment & Adaptations Partnership

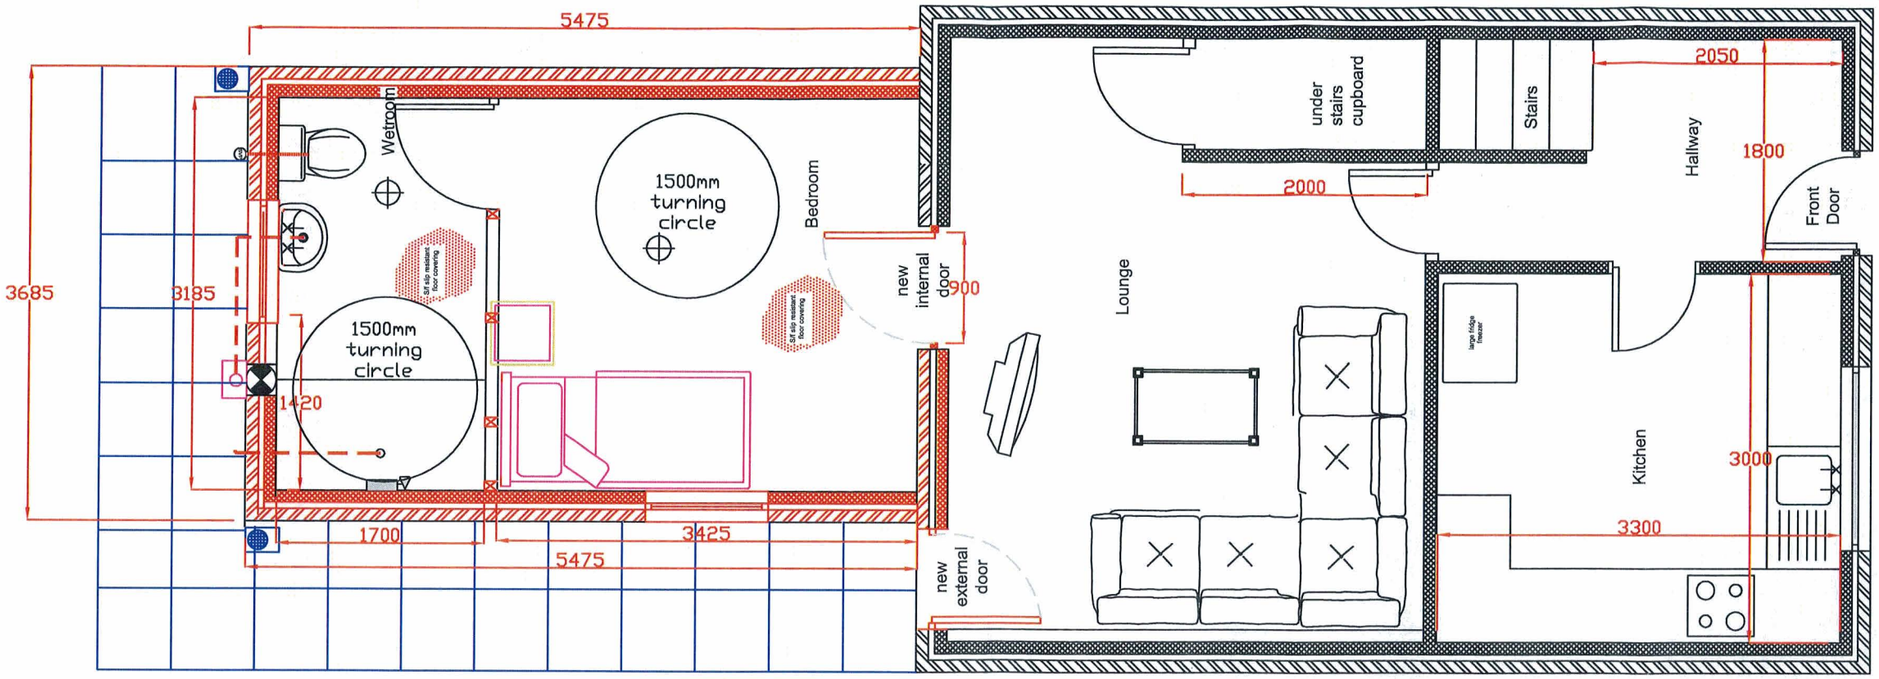


PLANNING AND BUILDING CONTROL
24 JAN 2013


Proposed Groundfloor

Manchester Equipment and Adaptation Service **Varley Street Office** **Miles Platting** **Manchester** **M40 7LH**	Project: Shower and bathing facilities Mrs Janett Chahine 3 Orsett Close Miles Platting M40 7PH	Drawn By: **DS** Scale: **1/50**	Date: 17/01/12 Drawing No: **1**

MEAP Manchester Equipment & Adaptations Partnership

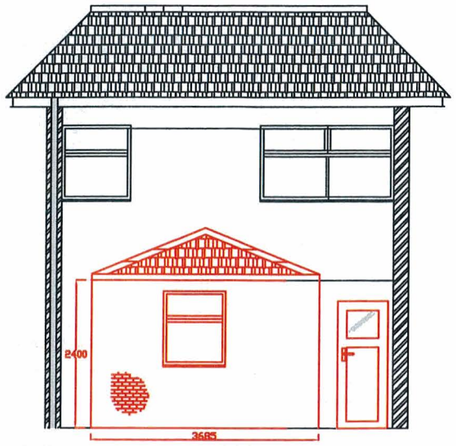


proposed
rear
elevation

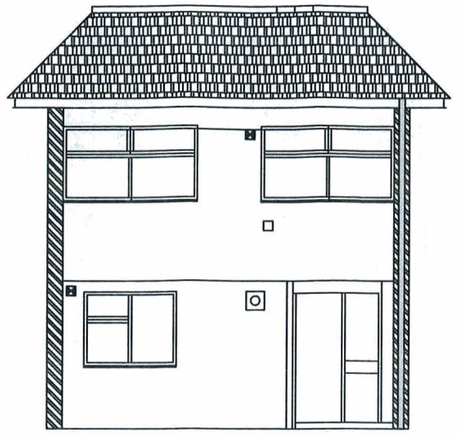


front
elevation

PLANNING AND
BUILDING CONTROL
24 JAN 2013

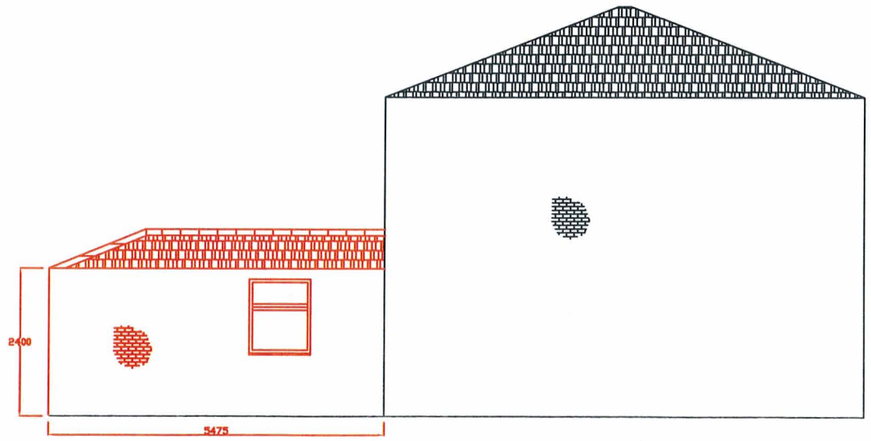

proposed
side
elevation
(west)

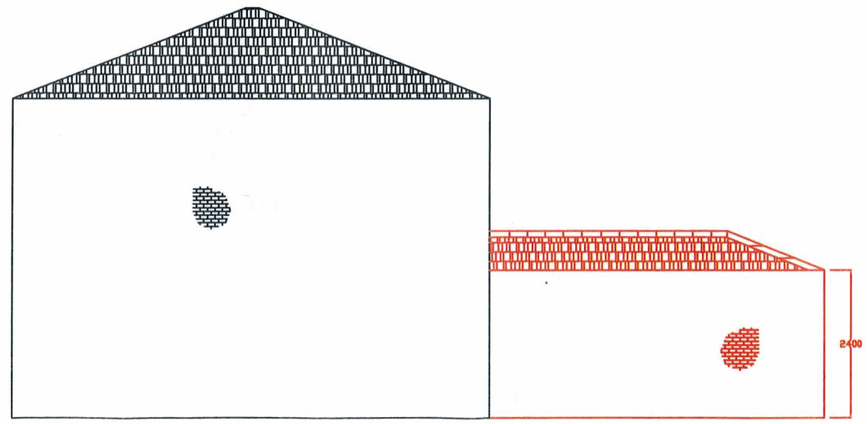

proposed
side
elevation
(east)

Manchester Equipment and Adaptation Service **Varley Street Office** **Miles Platting** **Manchester** **M40 7LH**	Project: Sleeping and bathing facilities (proposed elevations) Mrs Janett Chahine 3 Orsett Close Miles Platting M40 7PH	Drawn By: **DS** Scale: **1/100**	Date: 17/01/12 Drawing No: **1**

MEAP Manchester Equipment & Adaptations Partnership