

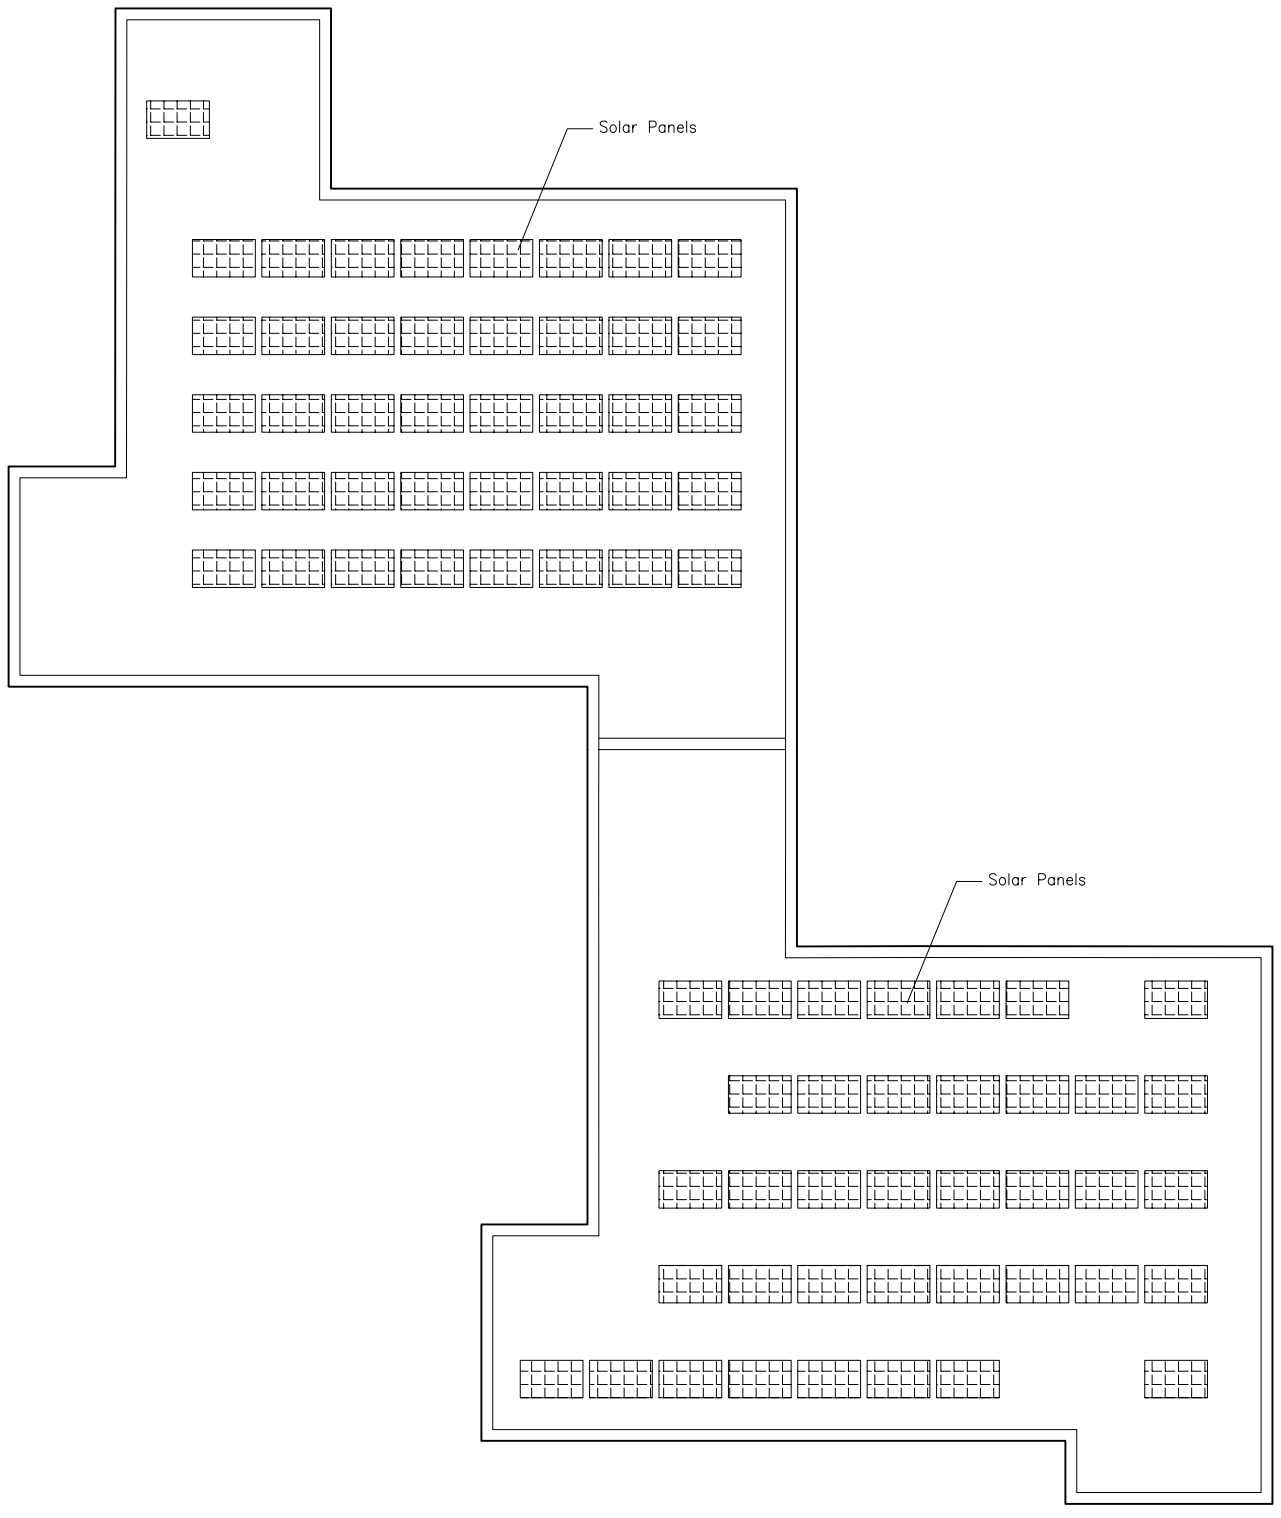


Roof Plan 1:200

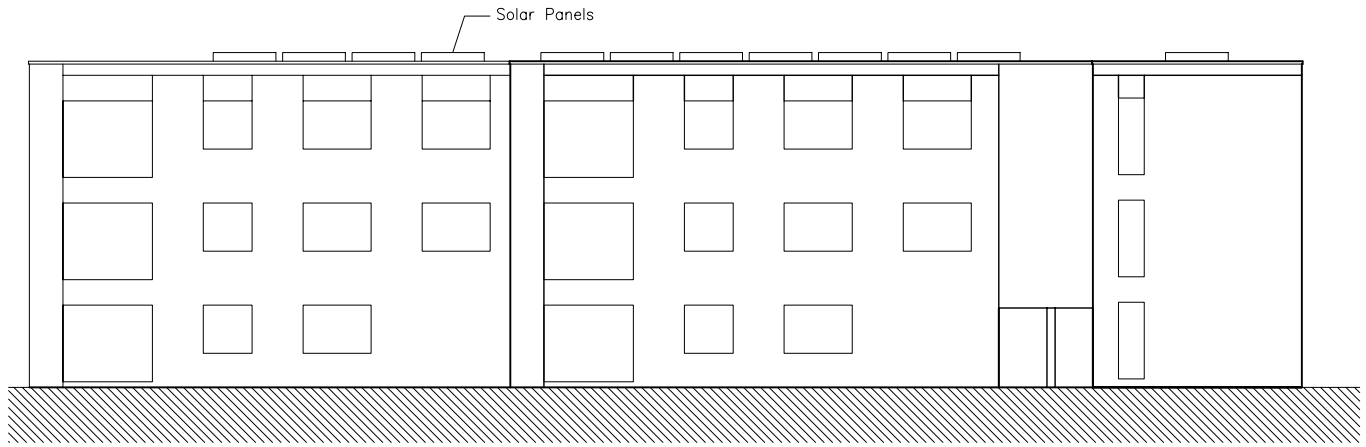

South Elevation 1:200

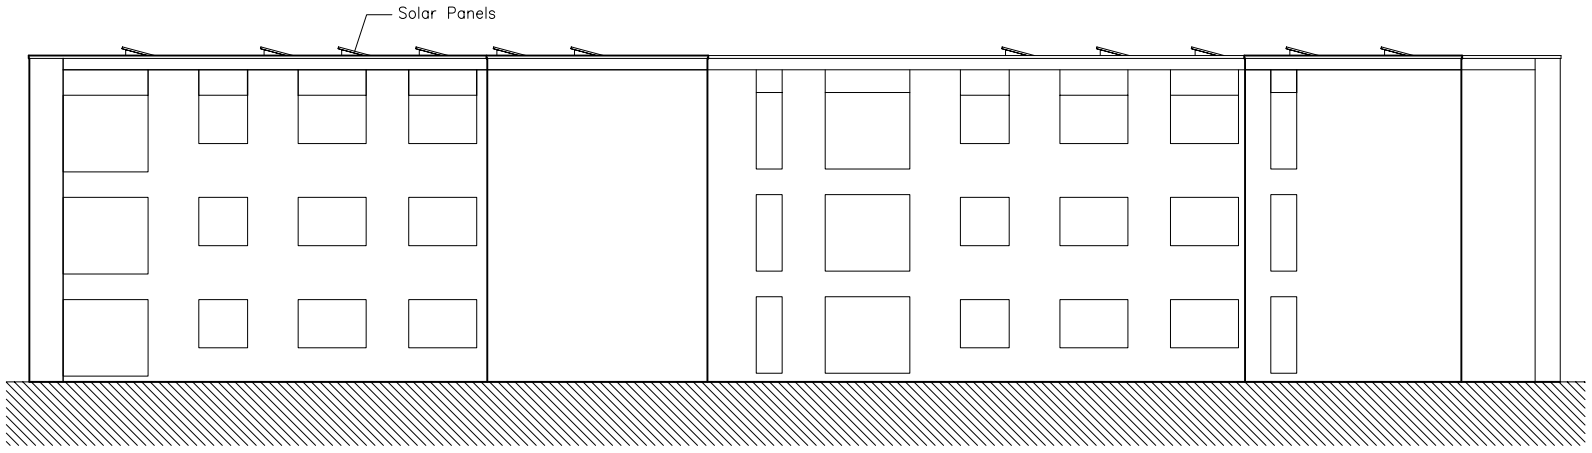

West Elevation 1:200

client | INDIGO PLANNING

project | 831 & 833 Altrincham Road

dwg. title | Proposed Elevations & Roof Plan

dwg no. | 1108\A.L.012

N

notes

1. DO NOT SCALE FROM THIS DRAWING – USE FIGURED DIMENSIONS ONLY.
2. READ IN CONJUNCTION WITH ALL OTHER CONSULTANTS/SPECIALISTS DRAWINGS. REPORT ANY DISCREPANCIES BEFORE AFFECTED WORK COMMENCES.
3. ALL SETTING OUT DIMENSIONS TO BE CHECKED ON SITE BY CONTRACTOR BEFORE WORK COMMENCES.
4. THIS DRAWING REMAINS COPYRIGHT OF REID ARCHITECTS. COPY/DISTRIBUTE ONLY WITH CONSENT OF AUTHOR.

rev.description

dwg status	planning
scale	1:200
date	Mar 2012
revision	-
checked	

Reid
ARCHITECTS
DESIGNERS
PROJECT MANAGERS
Fairbairn
72 Sackville Street
Manchester M1 3NJ

T: ++44 (0)161 234 0991
E: studio@reid-architects.com