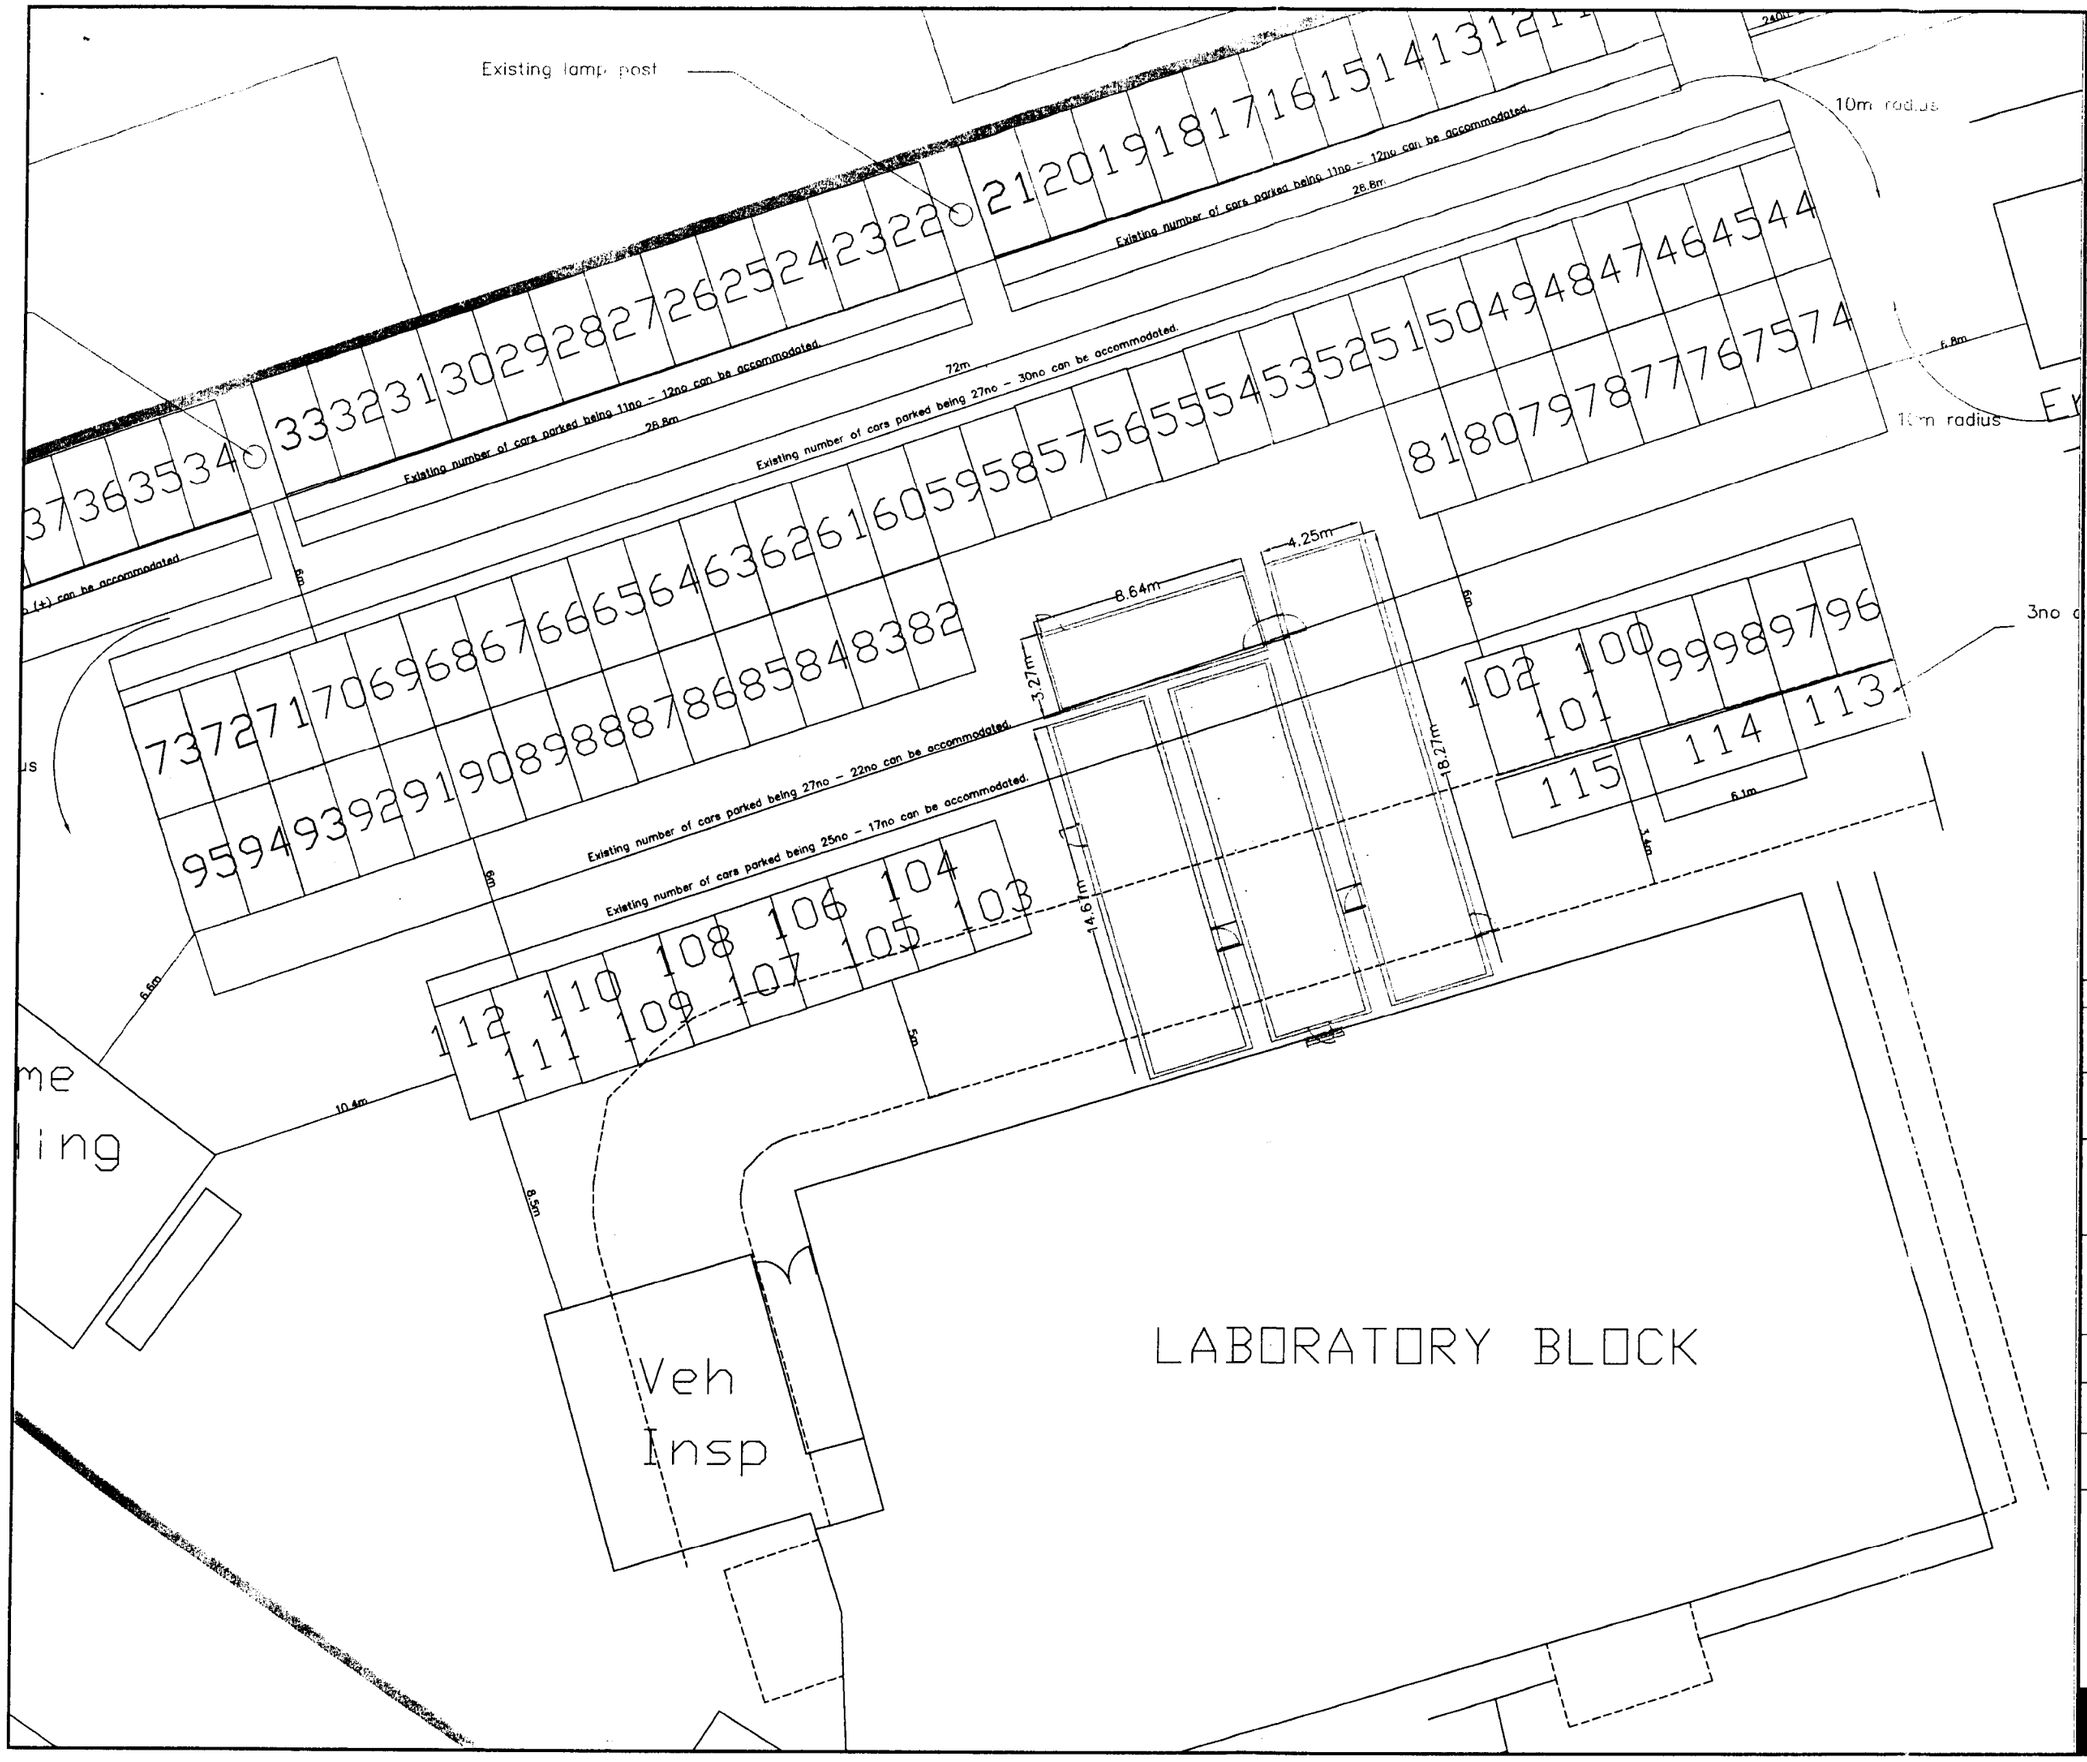

DO NOT SCALE THIS DRAWING, CHECK ALL DIMENSIONS ON SITE

This drawing is to be read in conjunction with all relevant specifications and drawings issued. For discrepencies or ommissions contact Rider Levett Bucknall.
The contractor is to check and verify all building and site dimensions and check levels before work commences

© Rider Levett Bucknall UK Limited.

PLANNING

ACK'D

REPLIED

RECD 29 AUG 2008

INIT REC'D | DA

ACTION

Date:	Revision:	Dr

Client:
Greater Manchester Police

Drawing Issue:

Project:
Bradford Park Complex
Proposed Portakabins

Drawing Title:
Layout As Existing

Scale:	Drawing Nr:		
1/250	6771/013/001		
Revision:	Drawn:	Authorised by:	Date:
	CJ	CH	Aug 2008

Drawing Ref:

12 Exchange Quay
Salford Quays
Manchester
United kingdom
M5 3EQ

Tel : +44 (0)161 868 7700
Fax : +44 (0)161 868 7701
Email : first.name@uk.rlb.com
WEB : www.rlb.com

RLB