

FRONT (NORTH) ELEVATION

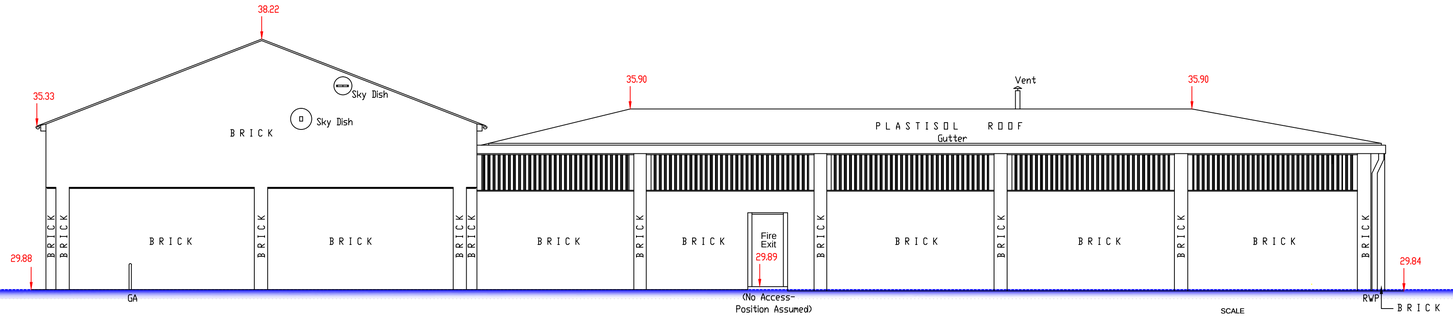

REAR (SOUTH) ELEVATION

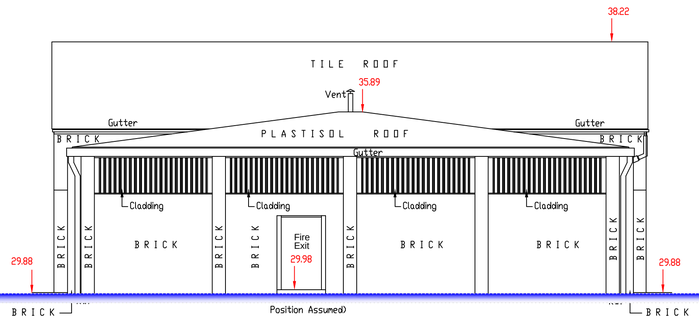

SIDE (EAST) ELEVATION

REV	DATE	DESCRIPTION
CLIENT	HALFORDS AUTOCENTRES	
DRAWING	EXISTING ELEVATIONS	
PROJECT	HALFORDS AUTOCENTRE 268-271 PALATINE ROAD NORTHENDEN MANCHESTER M22 4ET	
DRAWING 22870/1.02	DRAWN IG	CHECKED NBR
1:100	SHEET A1	DATE SEPT '12

website www.bdnltd.com
THE RIVERGREEN CENTRE AYKLEY HEADS DURHAM CITY DH1 5TS
TEL 0191 3837310 FAX 0191 3837311 email durham@bdnltd.com