
Drawing Status	
Construction Status	

Rev.		By	Date

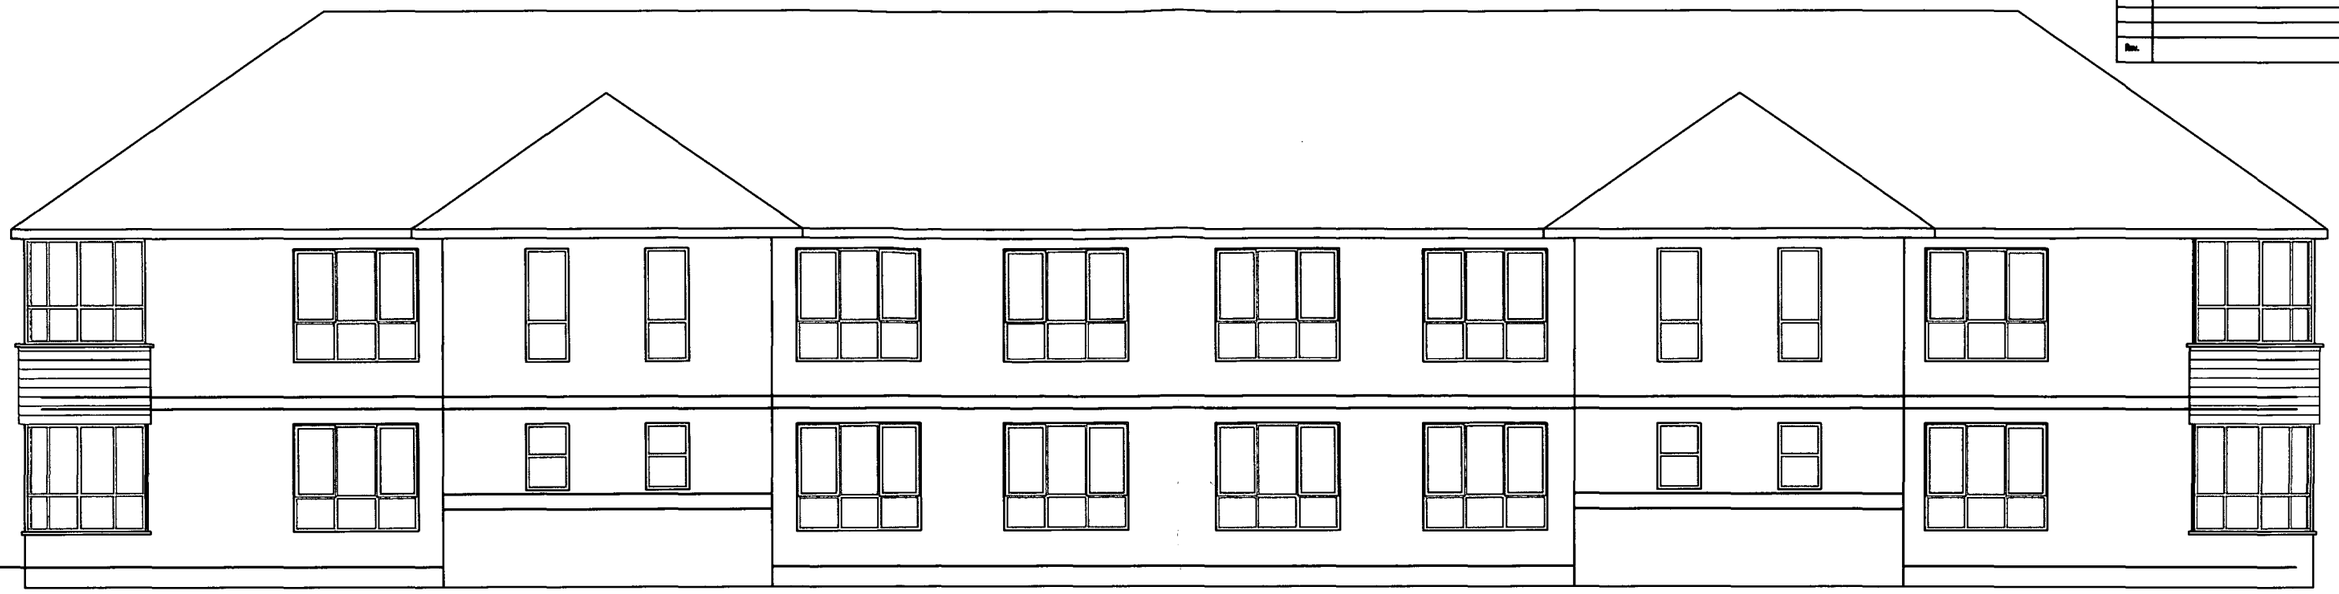

FRONT ELEVATION AS EXISTING



WEST ELEVATION AS EXISTING

PLANNING AND BUILDING CONTROL
31 JUL 2012

NOTE:

The Contractor is to check and verify all building and site dimensions, levels and sewer invert levels at connection points before work starts.

This drawing must be read with and checked against any structural or other specialist drawings provided.

The Contractor is to comply in all respects with the current Building Regulations whether or not specifically stated on these drawings.

This drawing is not intended to show details of foundation or ground conditions. Each area of ground relied upon to support the structure depicted must be investigated by the Contractor and suitable methods of foundation be provided.

THIS SCHEME IS NOT BASED ON AN ACT SURVEY

architect
architecture and interior design

Architect CT Ltd
21, Ralli Courts
West Riverside
Manchester
M3 5FT

T: 0161-835 3300
F: 0161-832 0656
E: jenny@architect-ct.co.uk
W: www.architect-ct.co.uk

Site
Rodmill Court
Manchester

Title
Existing Elevations

Project Manager/ Checked	Drawn By	Scale	Date
		1:100@A3	22/06/2012

Arch./Dwn.	Drawing Number	Rev.
	F1669-13	

Drawing Status	
Construction Status	

Rev.		By	Date



REAR ELEVATION AS EXISTING



EAST ELEVATION AS EXISTING

PLANNING AND BUILDING CONTROL
31 JUL 2012

NOTE:

architect
architecture and interior design

Architect CT Ltd
21, Ralli Courts
West Riverside
Manchester
M3 5FT

T: 0161-835 3300
F: 0161-832 0656
E: jenny@architect-ct.co.uk
W: www.architect-ct.co.uk


Site
Rodmill Court
Manchester

Title
Existing Elevations

Project Manager/ Checked	Drawn By	Scale	Date
		1:100@A3	22/06/2012
Arch./Tech.	Drawing Number F1669-14		Rev.

Drawing Status	
Construction Status	

Rev.		By	Date

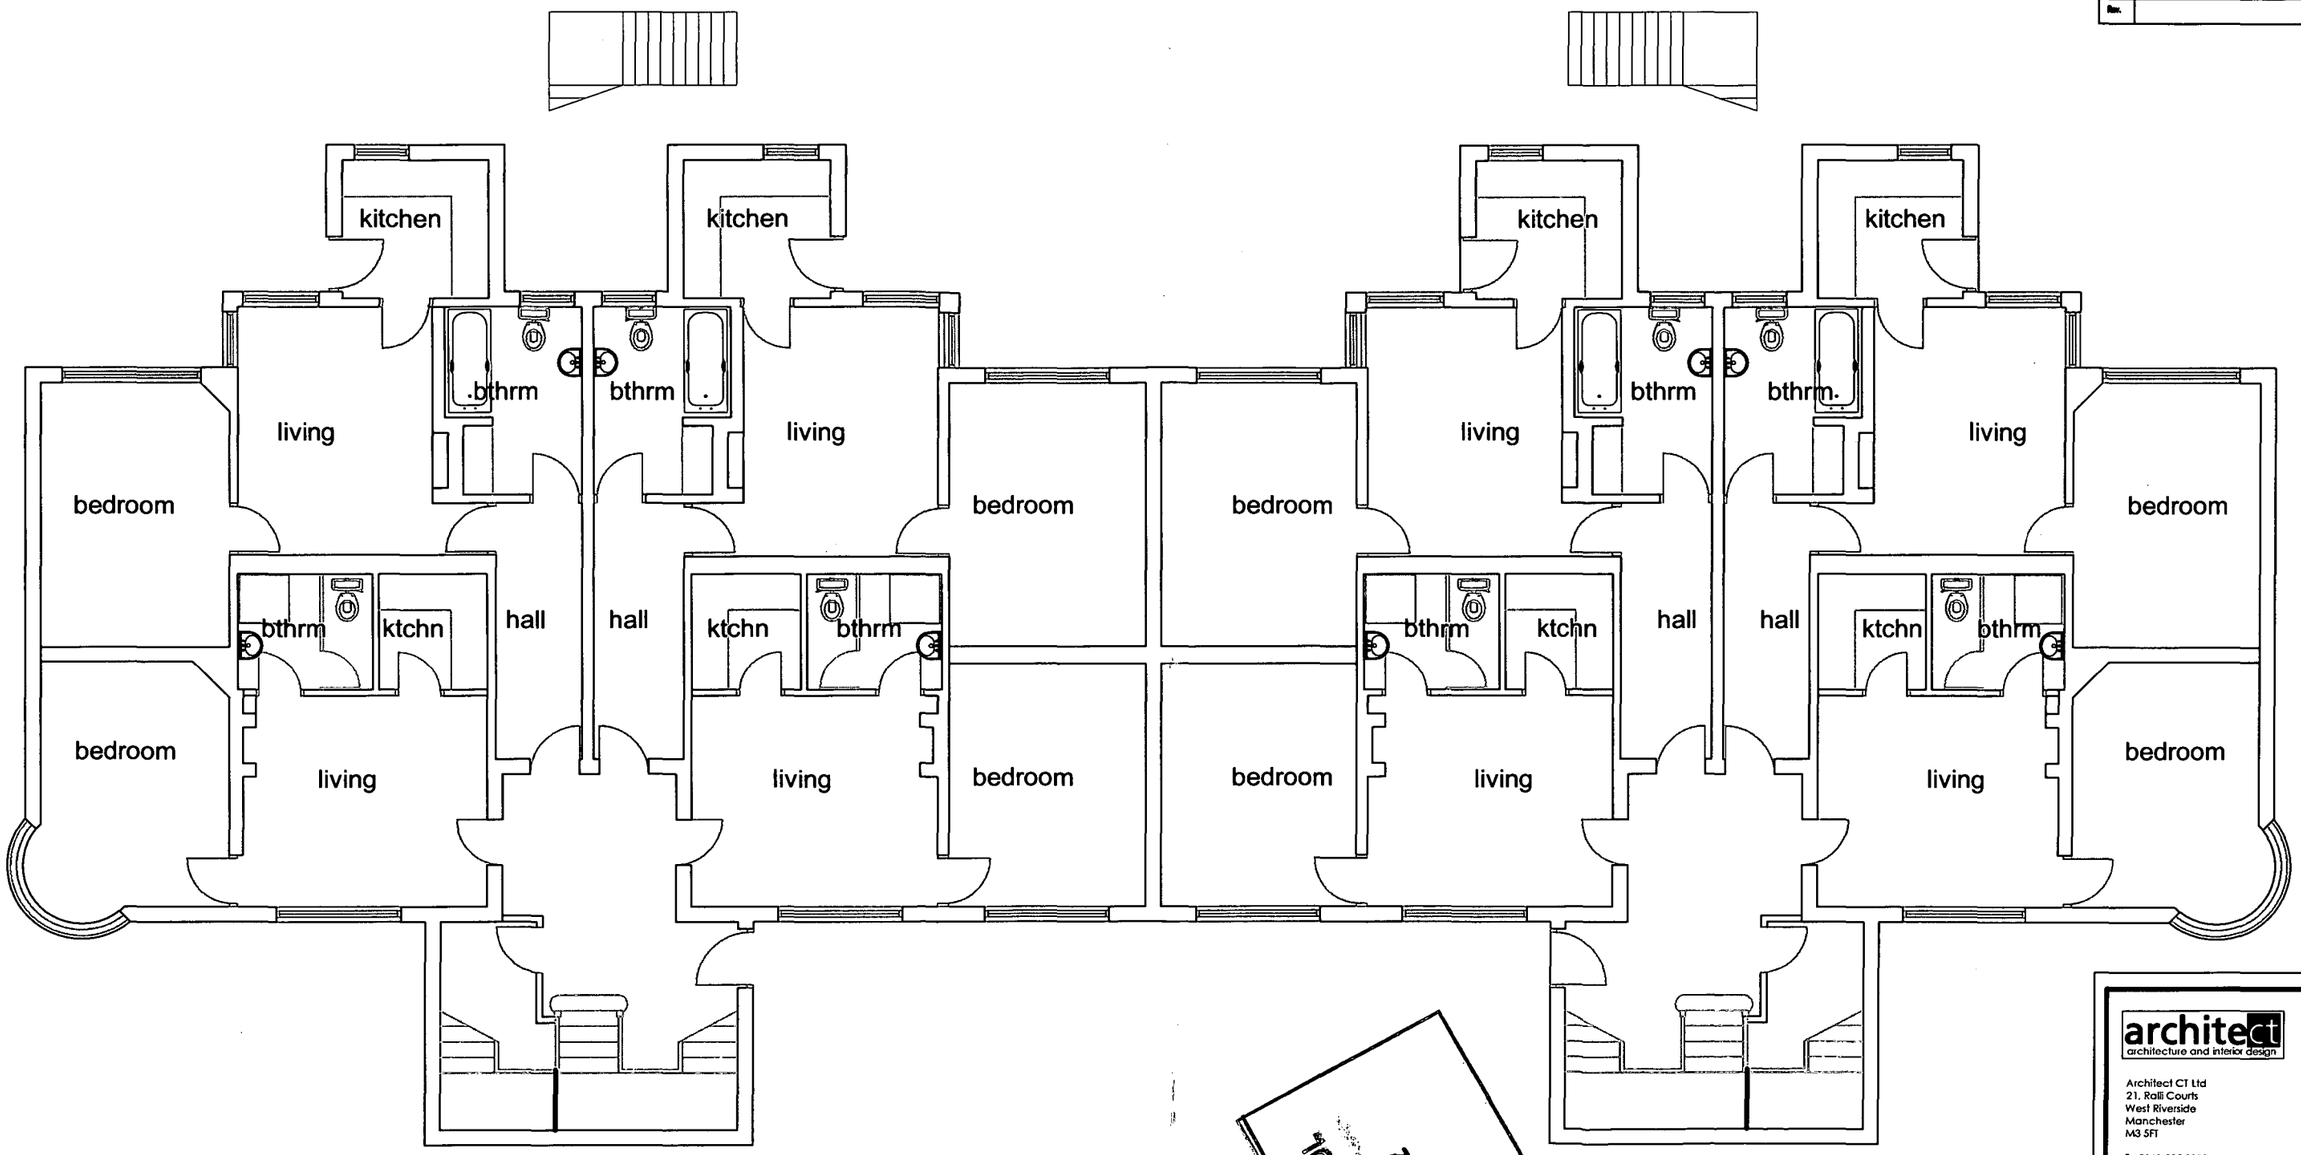

NOTE:

The Contractor is to check and verify all building and site dimensions, levels and sewer invert levels at connection points before work starts.

This drawing must be read with and checked against any structural or other specialist drawings provided.

The Contractor is to comply in all respects with the current Building Regulations whether or not specifically stated on these drawings.

This drawing is not intended to show details of foundation or ground conditions. Each area of ground relied upon to support the structure depicted must be investigated by the Contractor and suitable methods of foundation be provided.

THIS SCHEME IS NOT BASED ON AN ACT SURVEY

GROUND FLOOR PLAN AS EXISTING

PLANNING AND BUILDING CONTROL
31 JUL 2012

architect
architecture and interior design

Architect CT Ltd
21, Ralli Courts
West Riverside
Manchester
M3 5FT

T: 0161-835 3300
F: 0161-832 0656
E: jenny@architect-ct.co.uk
W: www.architect-ct.co.uk


Site
Rodmill Court
Manchester

Title
Existing Ground Floor Plan

Project Manager/ Checked	Drawn By	Scale	Date
		1:100@A3	22/06/2012
Arch./Des.	Drawing Number		Rev.
	F1669-10		

Drawing Status	
Construction Status	

Rev.		By	Date

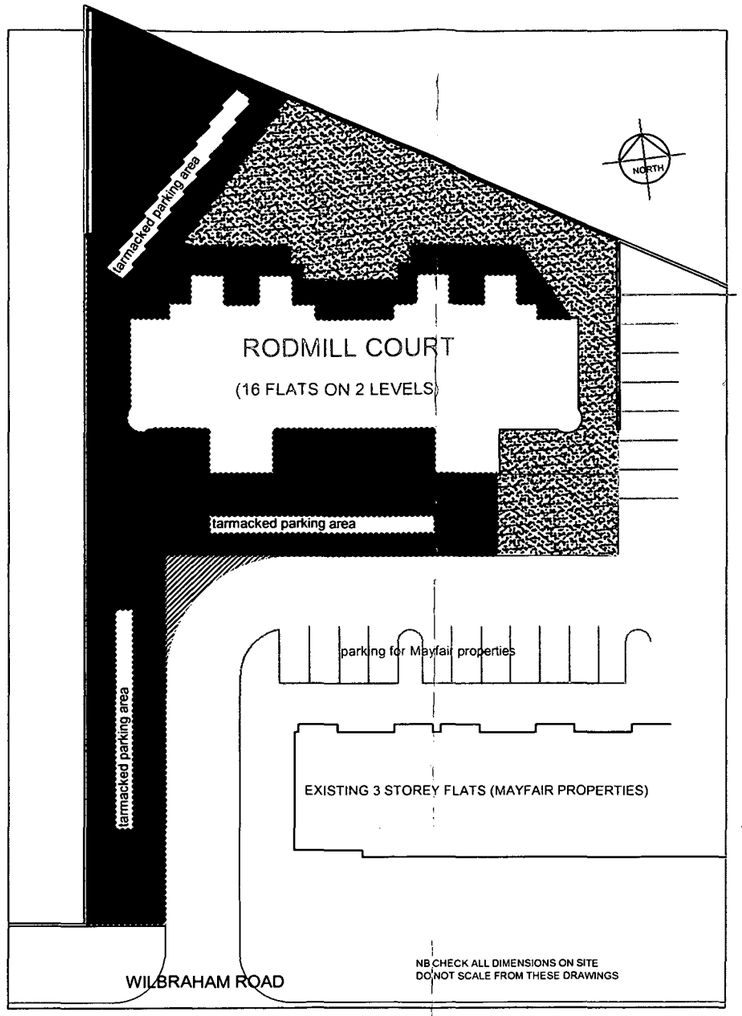

PLANNING AND BUILDING CONTROL
31 JUL 2012

NOTE:

architect
architecture and interior design

Architect CT Ltd
21, Ralli Courts
West Riverside
Manchester
M3 5FT

T: 0161-835 3300
F: 0161-832 0656
E: jenny@architect-ct.co.uk
W: www.architect-ct.co.uk

Site
Rodmill Court
Manchester


Title
Existing Site PLan

Project Manager/ Checked	Drawn By	Scale	Date
		1:500@A3	22/06/2012

Arch./Des.	Drawing Number	Rev.
	F1669-23	

Drawing Status	
Construction Status	

Rev.		By	Date

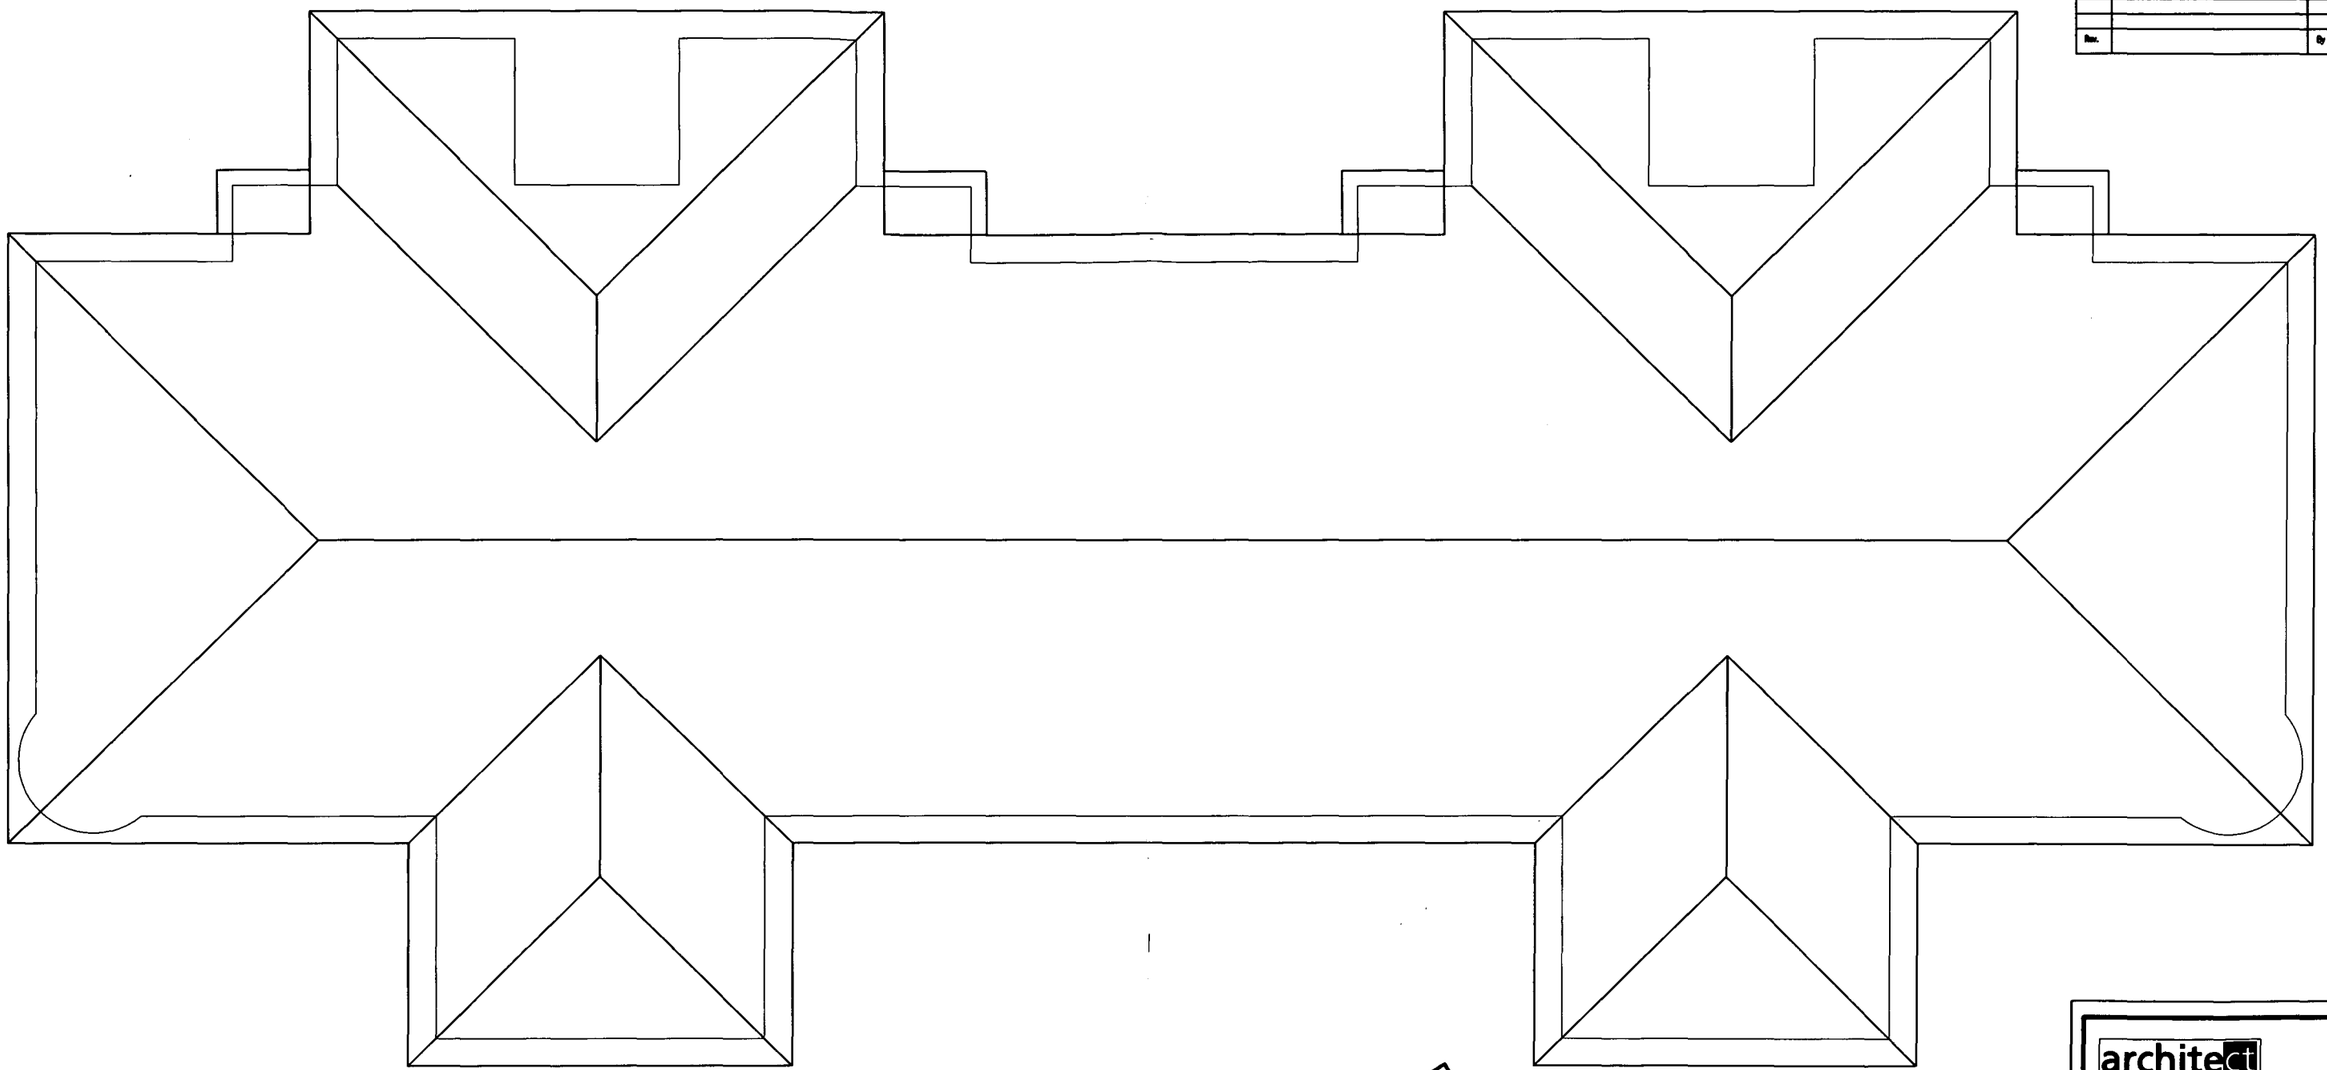

ROOF PLAN AS EXISTING

PLANNING AND BUILDING CONTROL
31 JUL 2012

NOTE:

The Contractor is to check and verify all building and site dimensions, levels and sewer invert levels at connection points before work starts.

This drawing must be read with and checked against any structural or other specialist drawings provided.

The Contractor is to comply in all respects with the current Building Regulations whether or not specifically stated on these drawings.

This drawing is not intended to show details of foundation or ground conditions. Each area of ground relied upon to support the structure depicted must be investigated by the Contractor and suitable methods of foundation be provided.

THIS SCHEME IS NOT BASED ON AN ACT SURVEY

architect
architecture and interior design

Architect CT Ltd
21, Rail Courts
West Riverside
Manchester
M3 5FT

T: 0161-835 3300
F: 0161-832 0656
E: jenny@architect-ct.co.uk
W: www.architect-ct.co.uk

Site
Rodmill Court
Manchester


Title
Existing Roof Plan

Project Manager/ Checked	Drawn By	Scale	Date
		1:100@A3	22/06/2012

Arch./Dwn.	Drawing Number	Rev.
	F1669-12	

Drawing Status	
Construction Status	

Rev.		By	Date

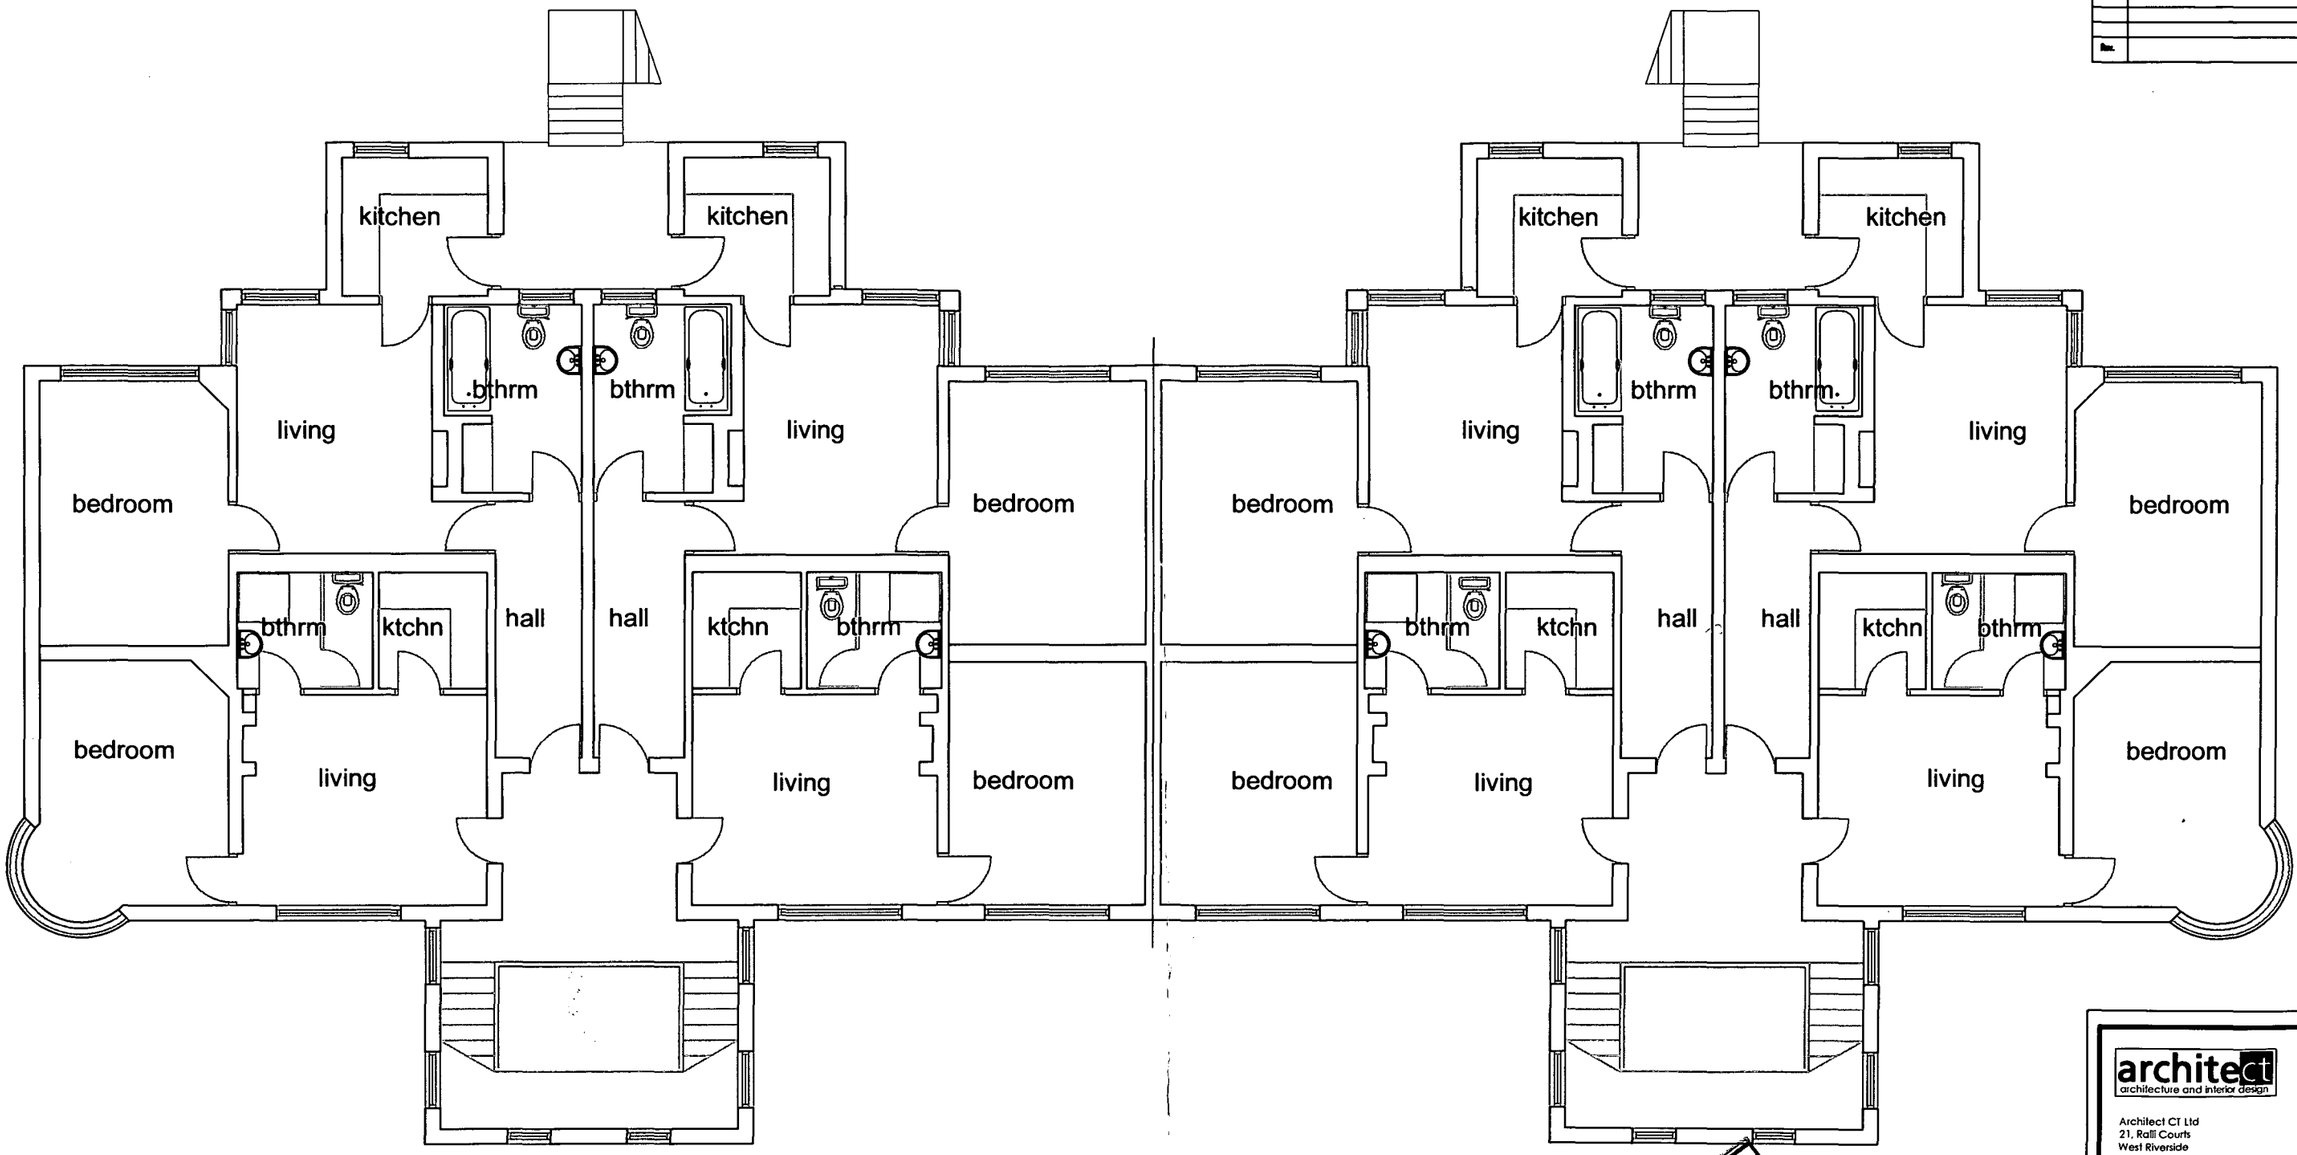

FIRST FLOOR PLAN AS EXISTING

NOTE:

The Contractor is to check and verify all building and site dimensions, levels and sewer invert levels at connection points before work starts.

This drawing must be read with and checked against any structural or other specialist drawings provided.

The Contractor is to comply in all respects with the current Building Regulations whether or not specifically stated on these drawings.

This drawing is not intended to show details of foundation or ground conditions. Each area of ground relied upon to support the structure depicted must be investigated by the Contractor and suitable methods of foundation be provided.

THIS SCHEME IS NOT BASED ON AN ACT SURVEY

PLANNING AND BUILDING CONTROL
31 JUL 2012

architect
architecture and interior design

Architect CT Ltd
21, Ralli Courts
West Riverside
Manchester
M3 5FT

T: 0161-835 3300
F: 0161-832 0656
E: jenny@architect-ct.co.uk
W: www.architect-ct.co.uk

Site: Rodmill Court
Manchester

Title: Existing First Floor Plan

Project Manager/ Checked	Drawn By	Scale	Date
		1:100@A3	22/06/2012

Arch./Dec.	Drawing Number	Rev.
	F1669-11	