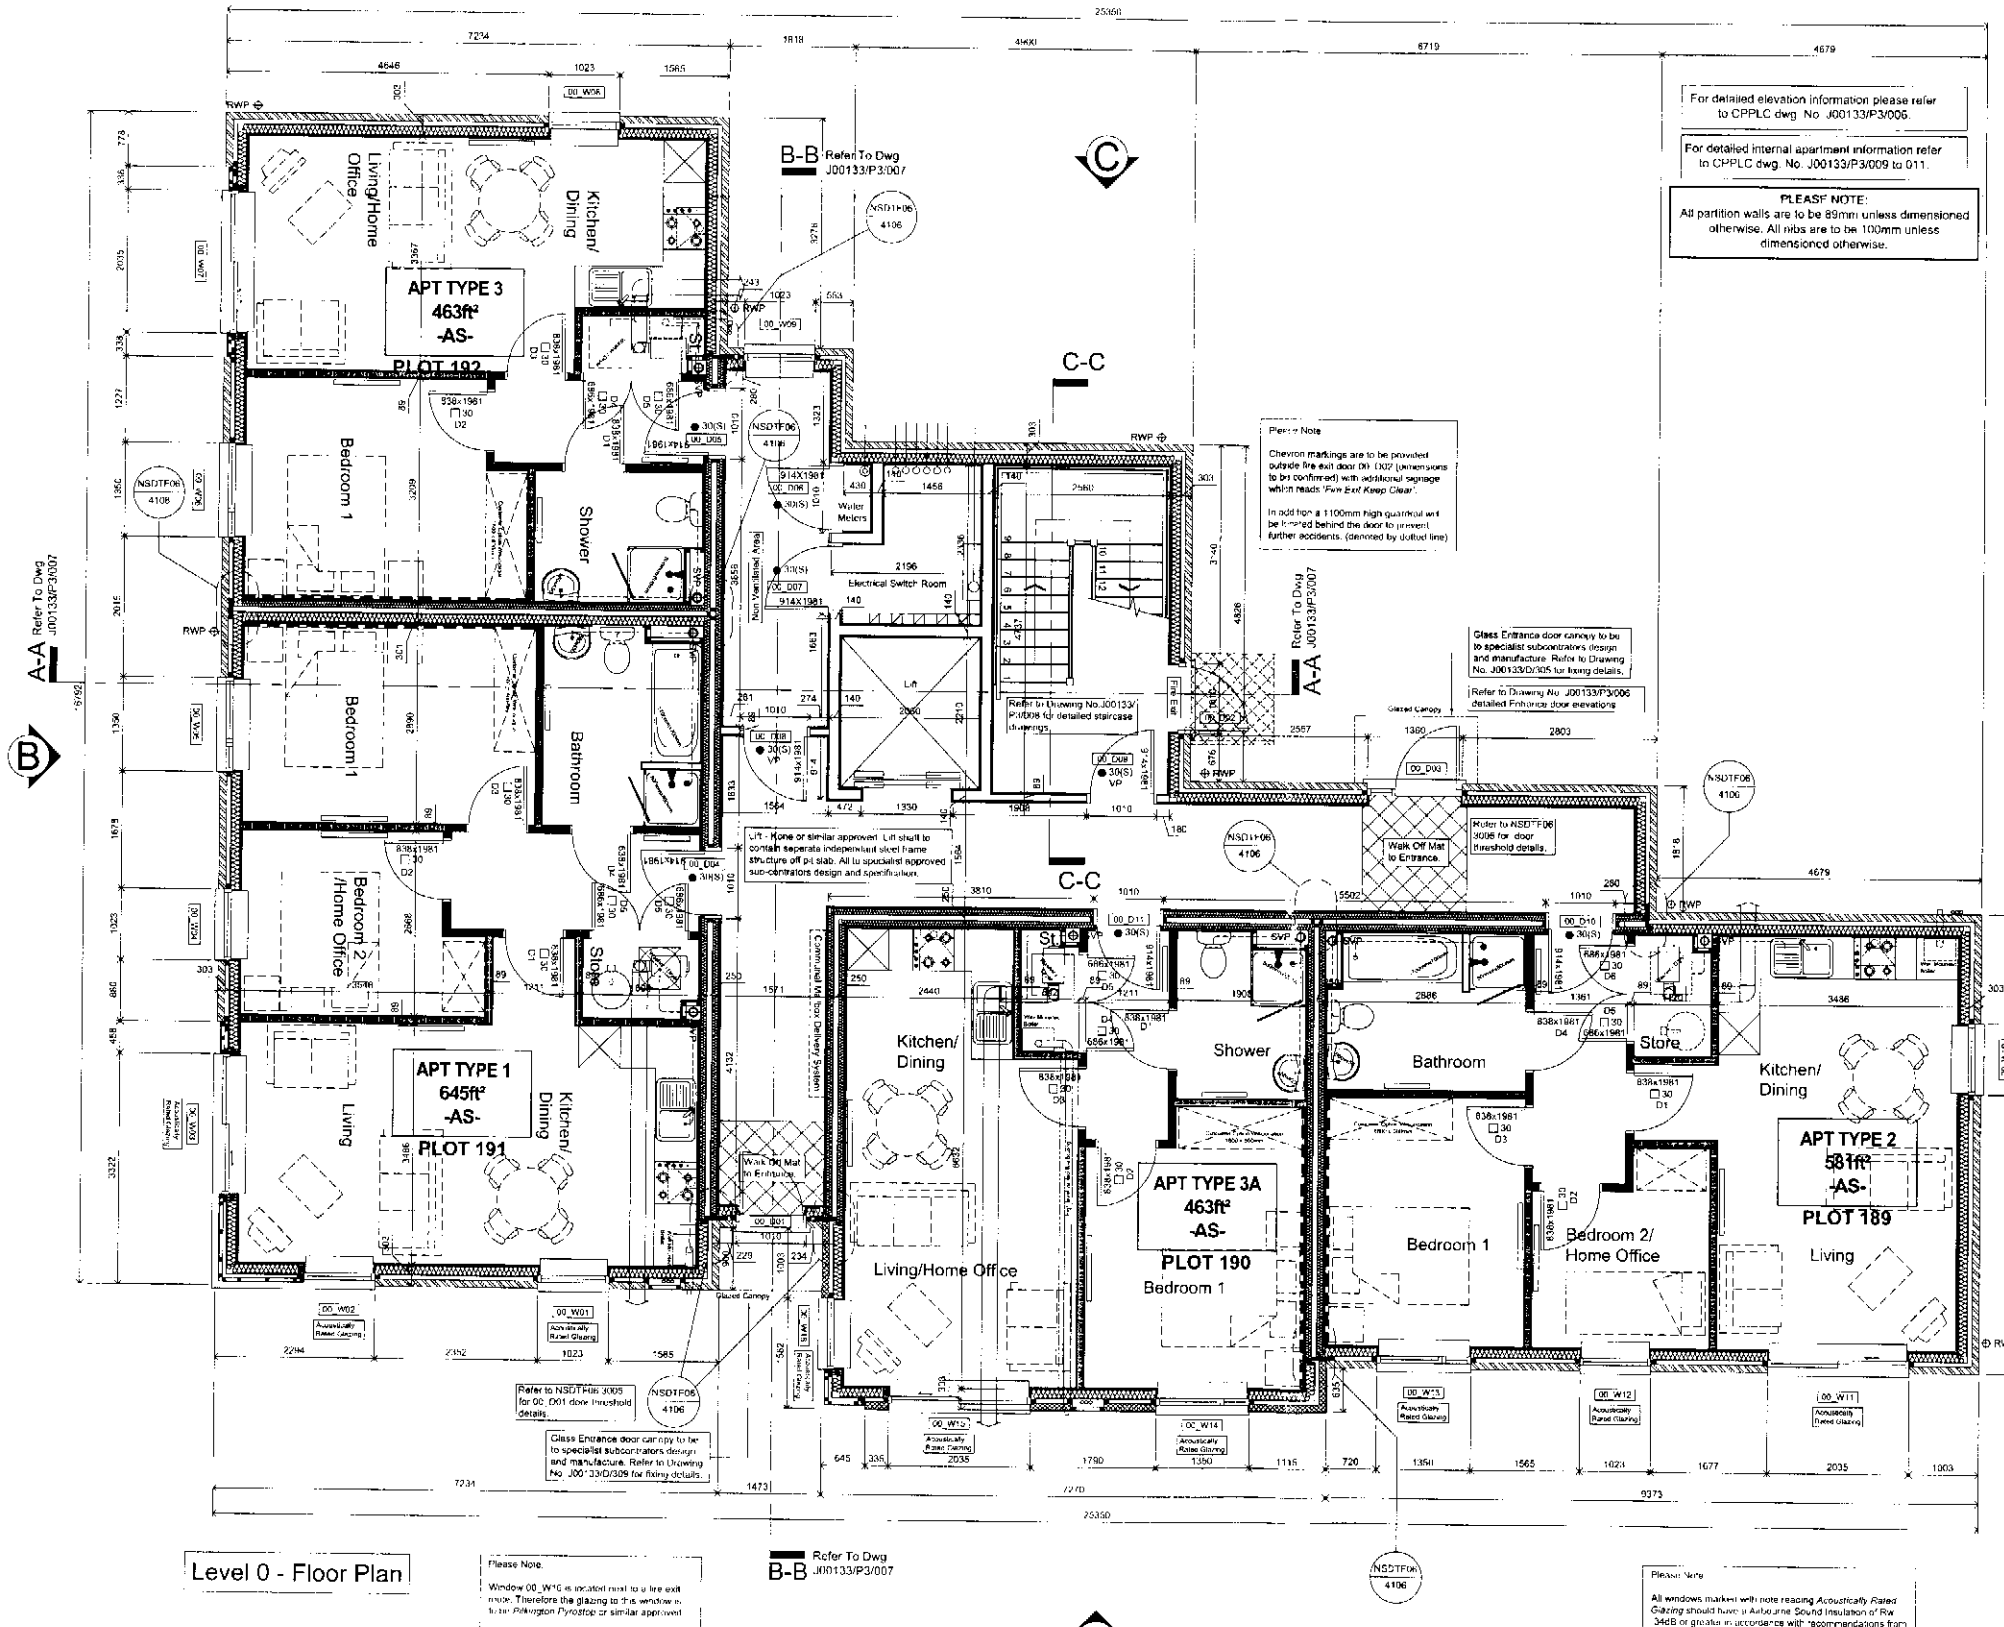

PLANNING

CKD

REPLIED

RECD 11 DEC 2007

	INIT REC'D	DATE
M		
M		
M		
FOR ACTION		

Rev	Date	By	Description	Chk'd

UNCONTROLLED COPY

Countryside Properties

Countryside Properties PLC
Countryside House
Lakeside Drive
Centre Park
Warrington WA1 1RW
Tel: 01925 248500 Fax: 01925 248501
www.countryside-properties.com

site:
Sports City Phase 3
Apartment Block C

title:
Apartment Block C
Level 0 - Floor Plan

drawn by: PAC
checked:
scale: 1:100 @ A3
@A3
date: Sept '07
drawing no: J000133/P3/001
revision:

\Sports City Phase 3\dgns_block.dgn

Certificate number: FS 85530
Northern Planning & Design

© This drawing is copyright of Countryside Properties Plc and must not be copied or reproduced in whole or in part, nor used in connection with any project without Countryside's written consent.

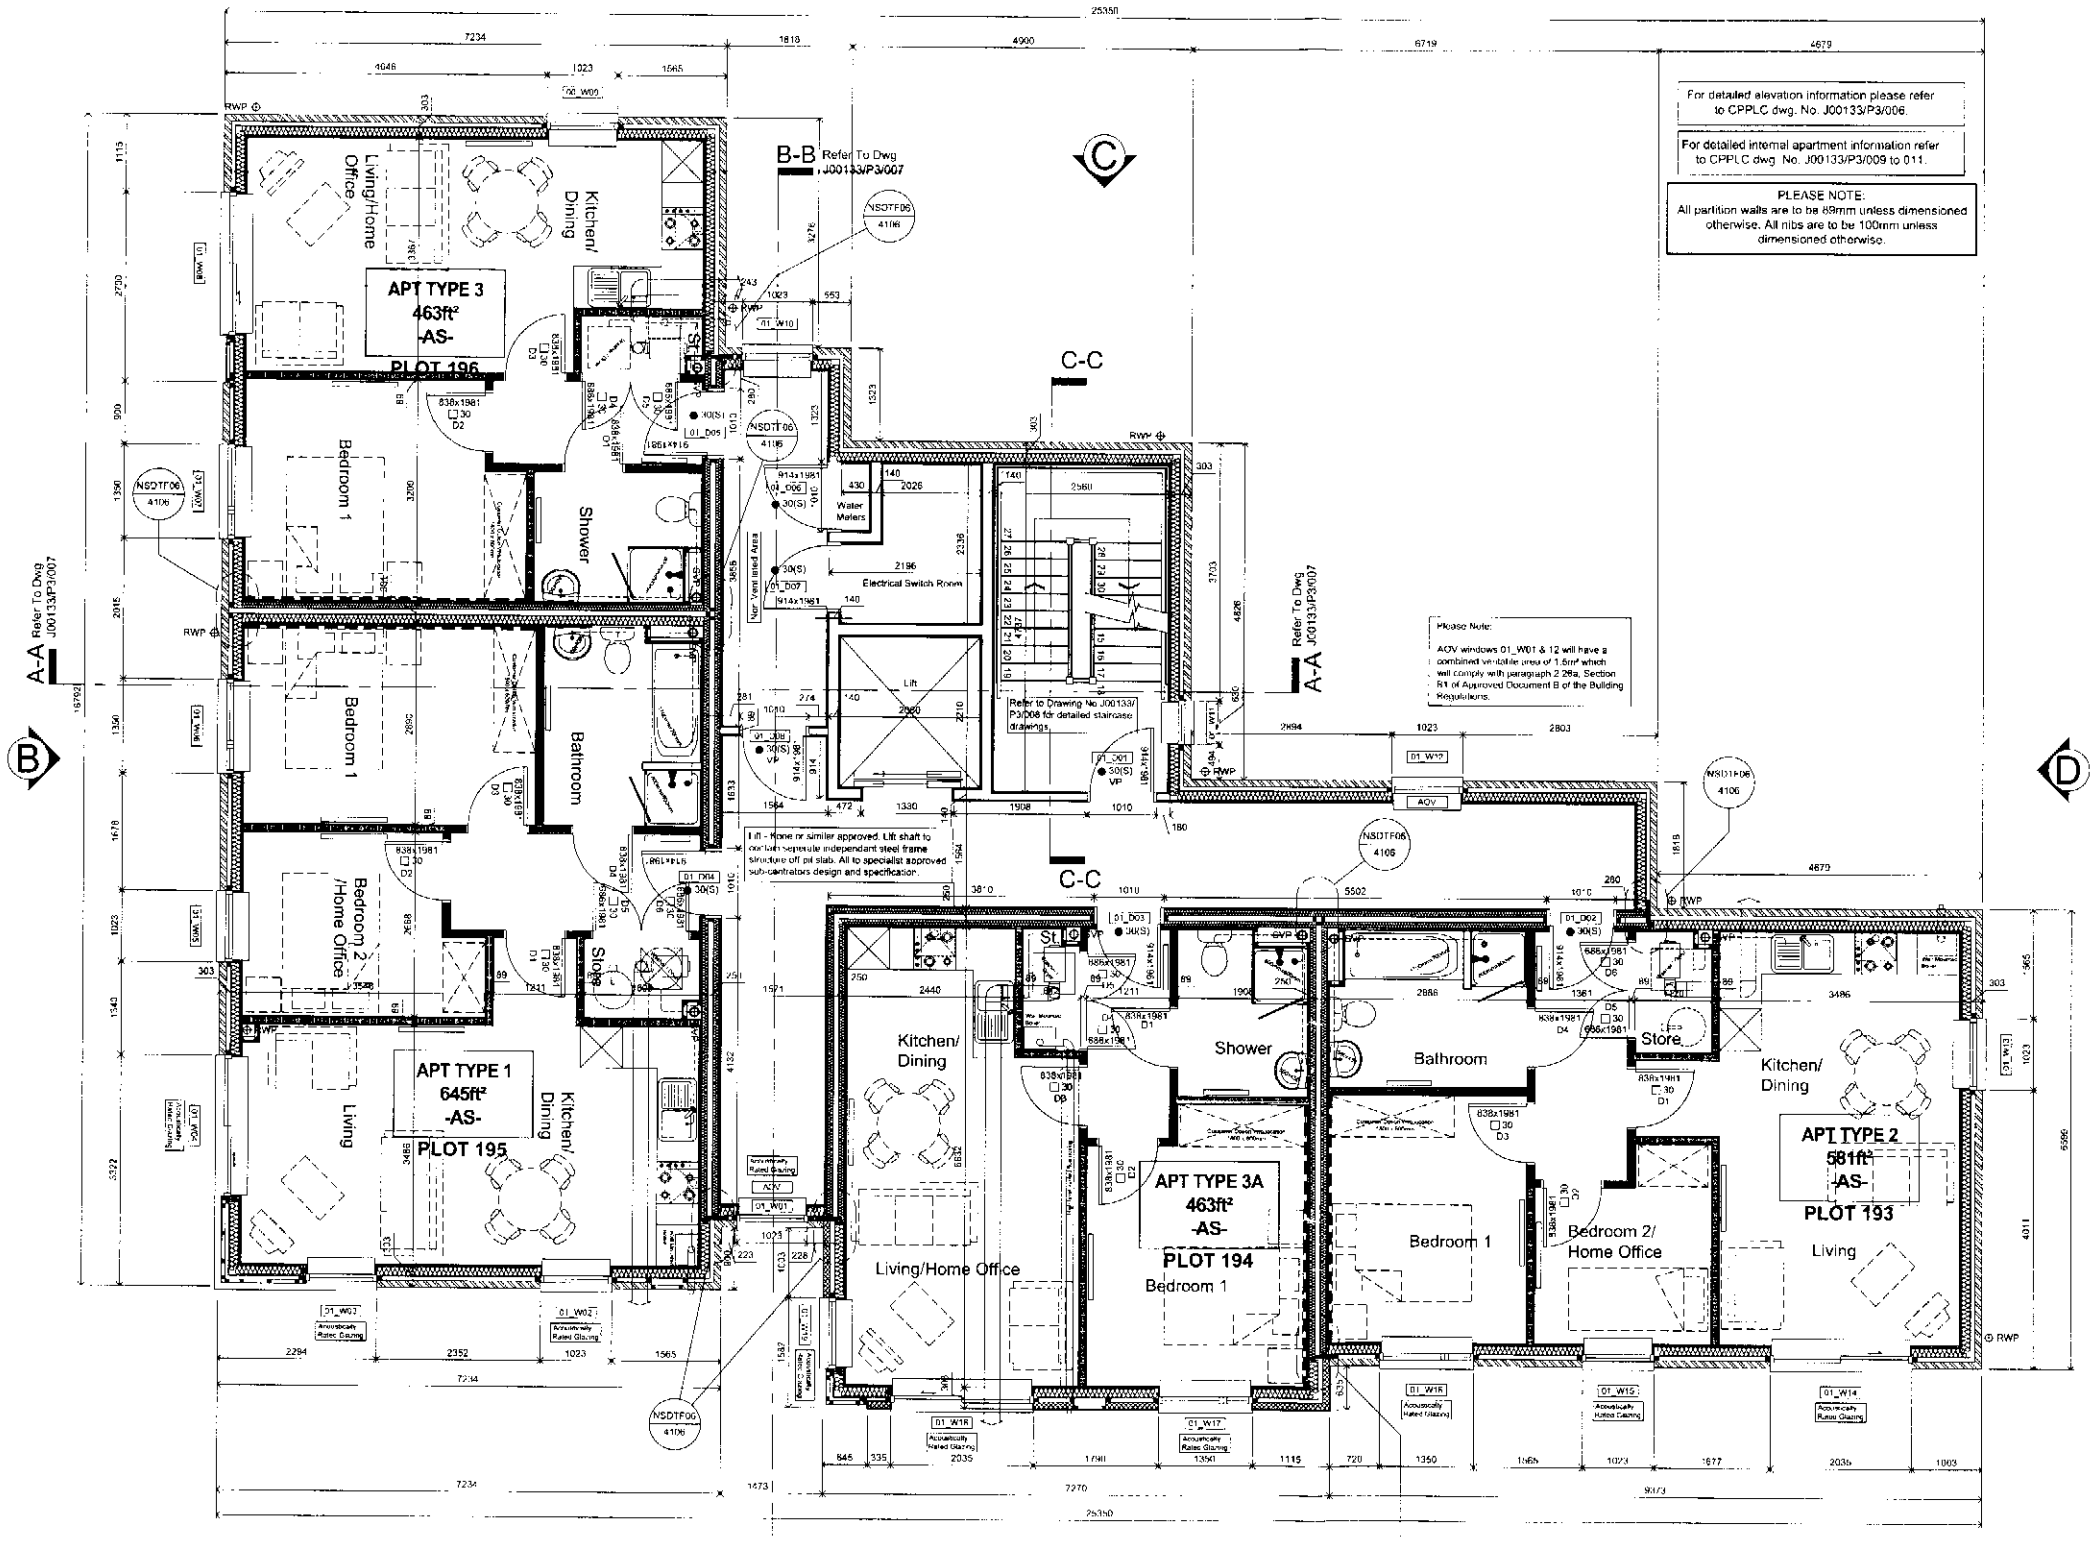

Level 1 - Floor Plan

Rev	Date	By	Description	Chkd

Countryside Properties

Countryside Properties PLC
Countryside House
Lakeside Drive
Centre Park
Warrington WA1 1RW
Tel: 01925 248800 Fax: 01925 248877
www.countryside-properties.com

UNCONTROLLED COPY

site: Sports City Phase 3
Apartment Block C

title: Apartment Block C
Level 1 - Floor Plan

drawn by: PAC
checked:
scale: 1:100 @ A3
@A3
date: Sept '07
drawing no: J000133/P3/002
revision:

Certificate number: FS 85530
Northern Planning & Design

© This drawing is copyright of Countryside Properties Plc and must not be copied or reproduced in whole or in part or used in conjunction with any project without Countryside's written consent

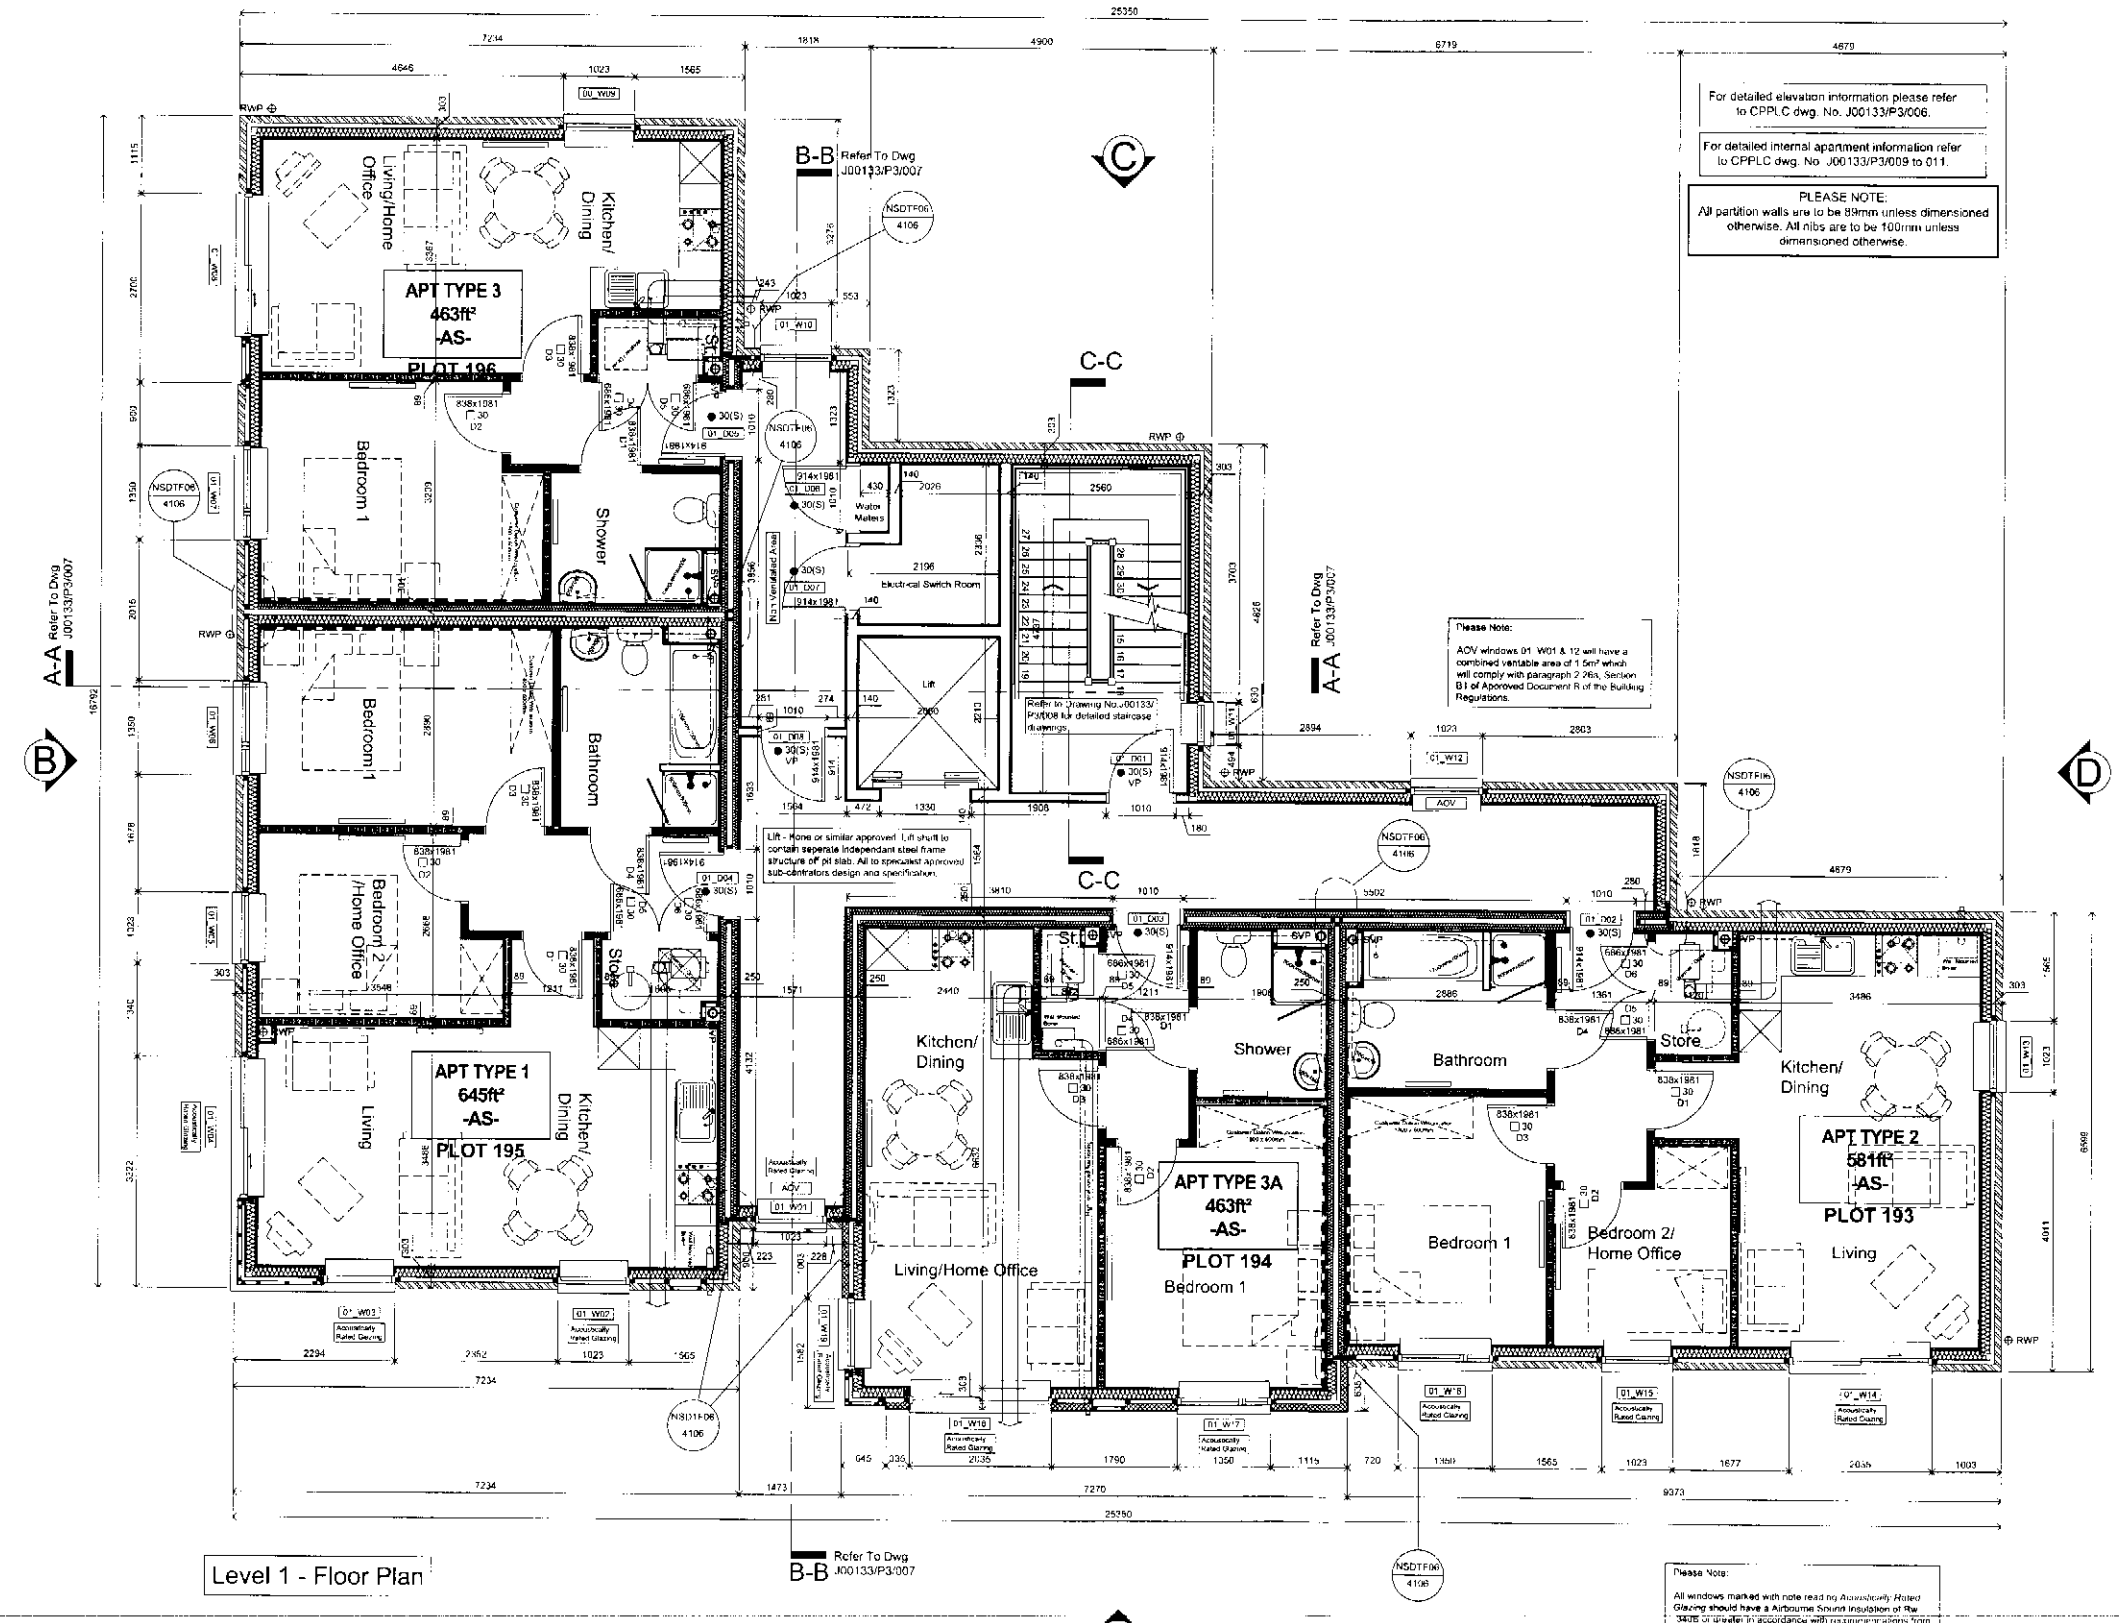

Level 1 - Floor Plan

For detailed elevation information please refer to CPPLC dwg. No. J00133/P3/006.

For detailed internal apartment information refer to CPPLC dwg. No. J00133/P3/009 to 011.

PLEASE NOTE:
All partition walls are to be 89mm unless dimensioned otherwise. All nibs are to be 100mm unless dimensioned otherwise.

Please Note:
AOV windows 01_W01 & 12 will have a combined ventable area of 1.5m² which will comply with paragraph 2.26a, Section B1 of Approved Document R of the Building Regulations.

Lift - Hone or similar approved. Lift shaft to contain seperate independant steel frame structure off pit slab. All to specialist approved sub-contractors design and specification.

Please Note:
All windows marked with note reading Acoustically Rated Glazing should have a Airbourne Sound Insulation of Rw 34dB or greater in accordance with recommendations from Acoustics Assessment Report.

In addition all Ventilation Grilles fronting Elevation A (Archer Street) to be fitted with acoustically attenuated wallbrick of connections to provide a Rw of 34dB

PLANNING
ACK'D
REPLIED
RECD 11 DEC 2007

M	INIT REC'D	DATE
M		
M		
FOIL ACTION		

Rev	Date	By	Description	Chk'd

Countryside Properties

UNCONTROLLED COPY

Countryside Properties PLC
Countryside House
Lakeside Drive
Centre Park
Warrington WA1 1RW
Tel: 01925 248900 Fax: 01925 248901
www.countryside-properties.com

site: Sports City Phase 3 Apartment Block C

title: Apartment Block C Level 2 - Floor Plan

drawn by: PAC
checked:
scale: @A3 1:100 @ A3
date: Sept '07
drawing no: J000133/P3/003
revision:

\Sports City Phase 3\cms_Aas_ng

Certificate number: FS 85530
Northern Planning & Design

© This drawing is copyright of Countryside Properties Plc and must not be copied or reproduced in whole or in part, nor used in connection with any project without Countryside's written consent.

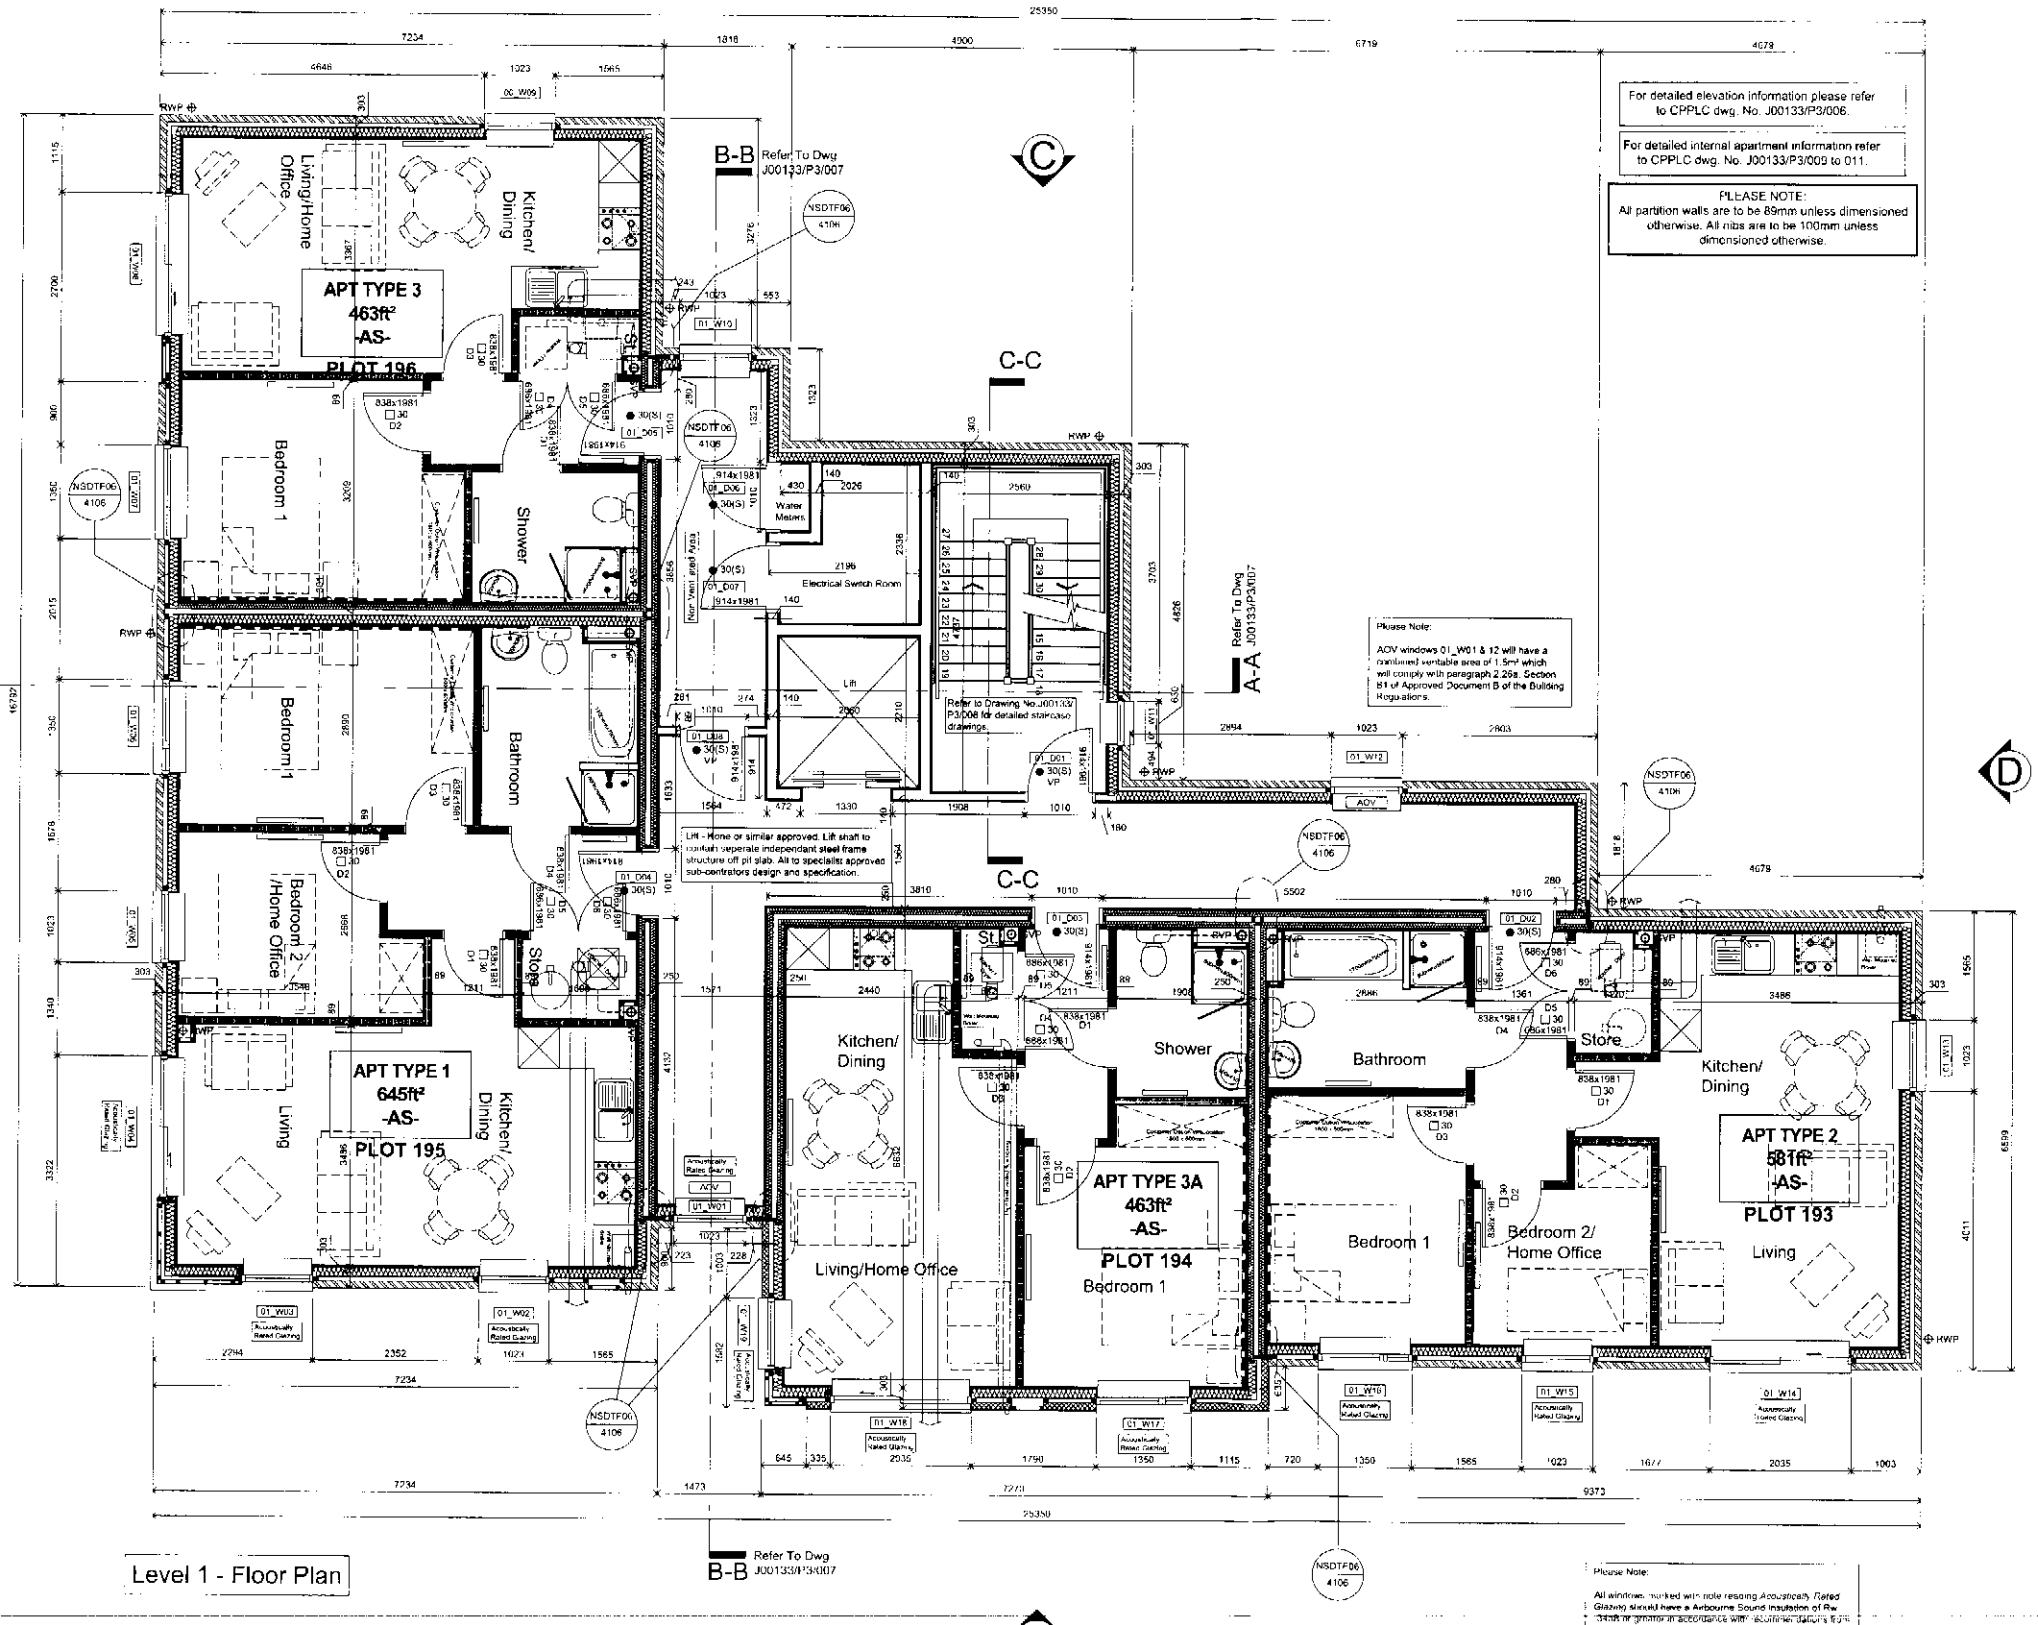

PLANNING
ACK'D
REPLIED
RECD 11 DEC 2007
M
M
M
TOWN PLANNING

Rev	Date	By	Description	Chkd

UNCONTROLLED COPY

Countryside Properties

Countryside Properties PLC
Countryside House
Lakeside Drive
Centre Park
Warrington WA1 1RW
Tel: 01925 248990 Fax: 01925 248901
www.countryside-properties.com

site:
Sports City Phase 3
Apartment Block C

title:
Apartment Block C
Level 3 - Floor Plan

drawn by: PAC
checked:
scale: 1:100 @ A3
@A3
date: Sept '07
drawing no:
J000133/P3/004
revision:

\Sports City Phase 3\dwgs_dwgs.jpg

Certificate number FS 85030
Northern Planning & Design

© This drawing is copyright of Countryside Properties Plc and must not be copied or reproduced in whole or in part, nor used in connection with any project without Countryside's written consent.