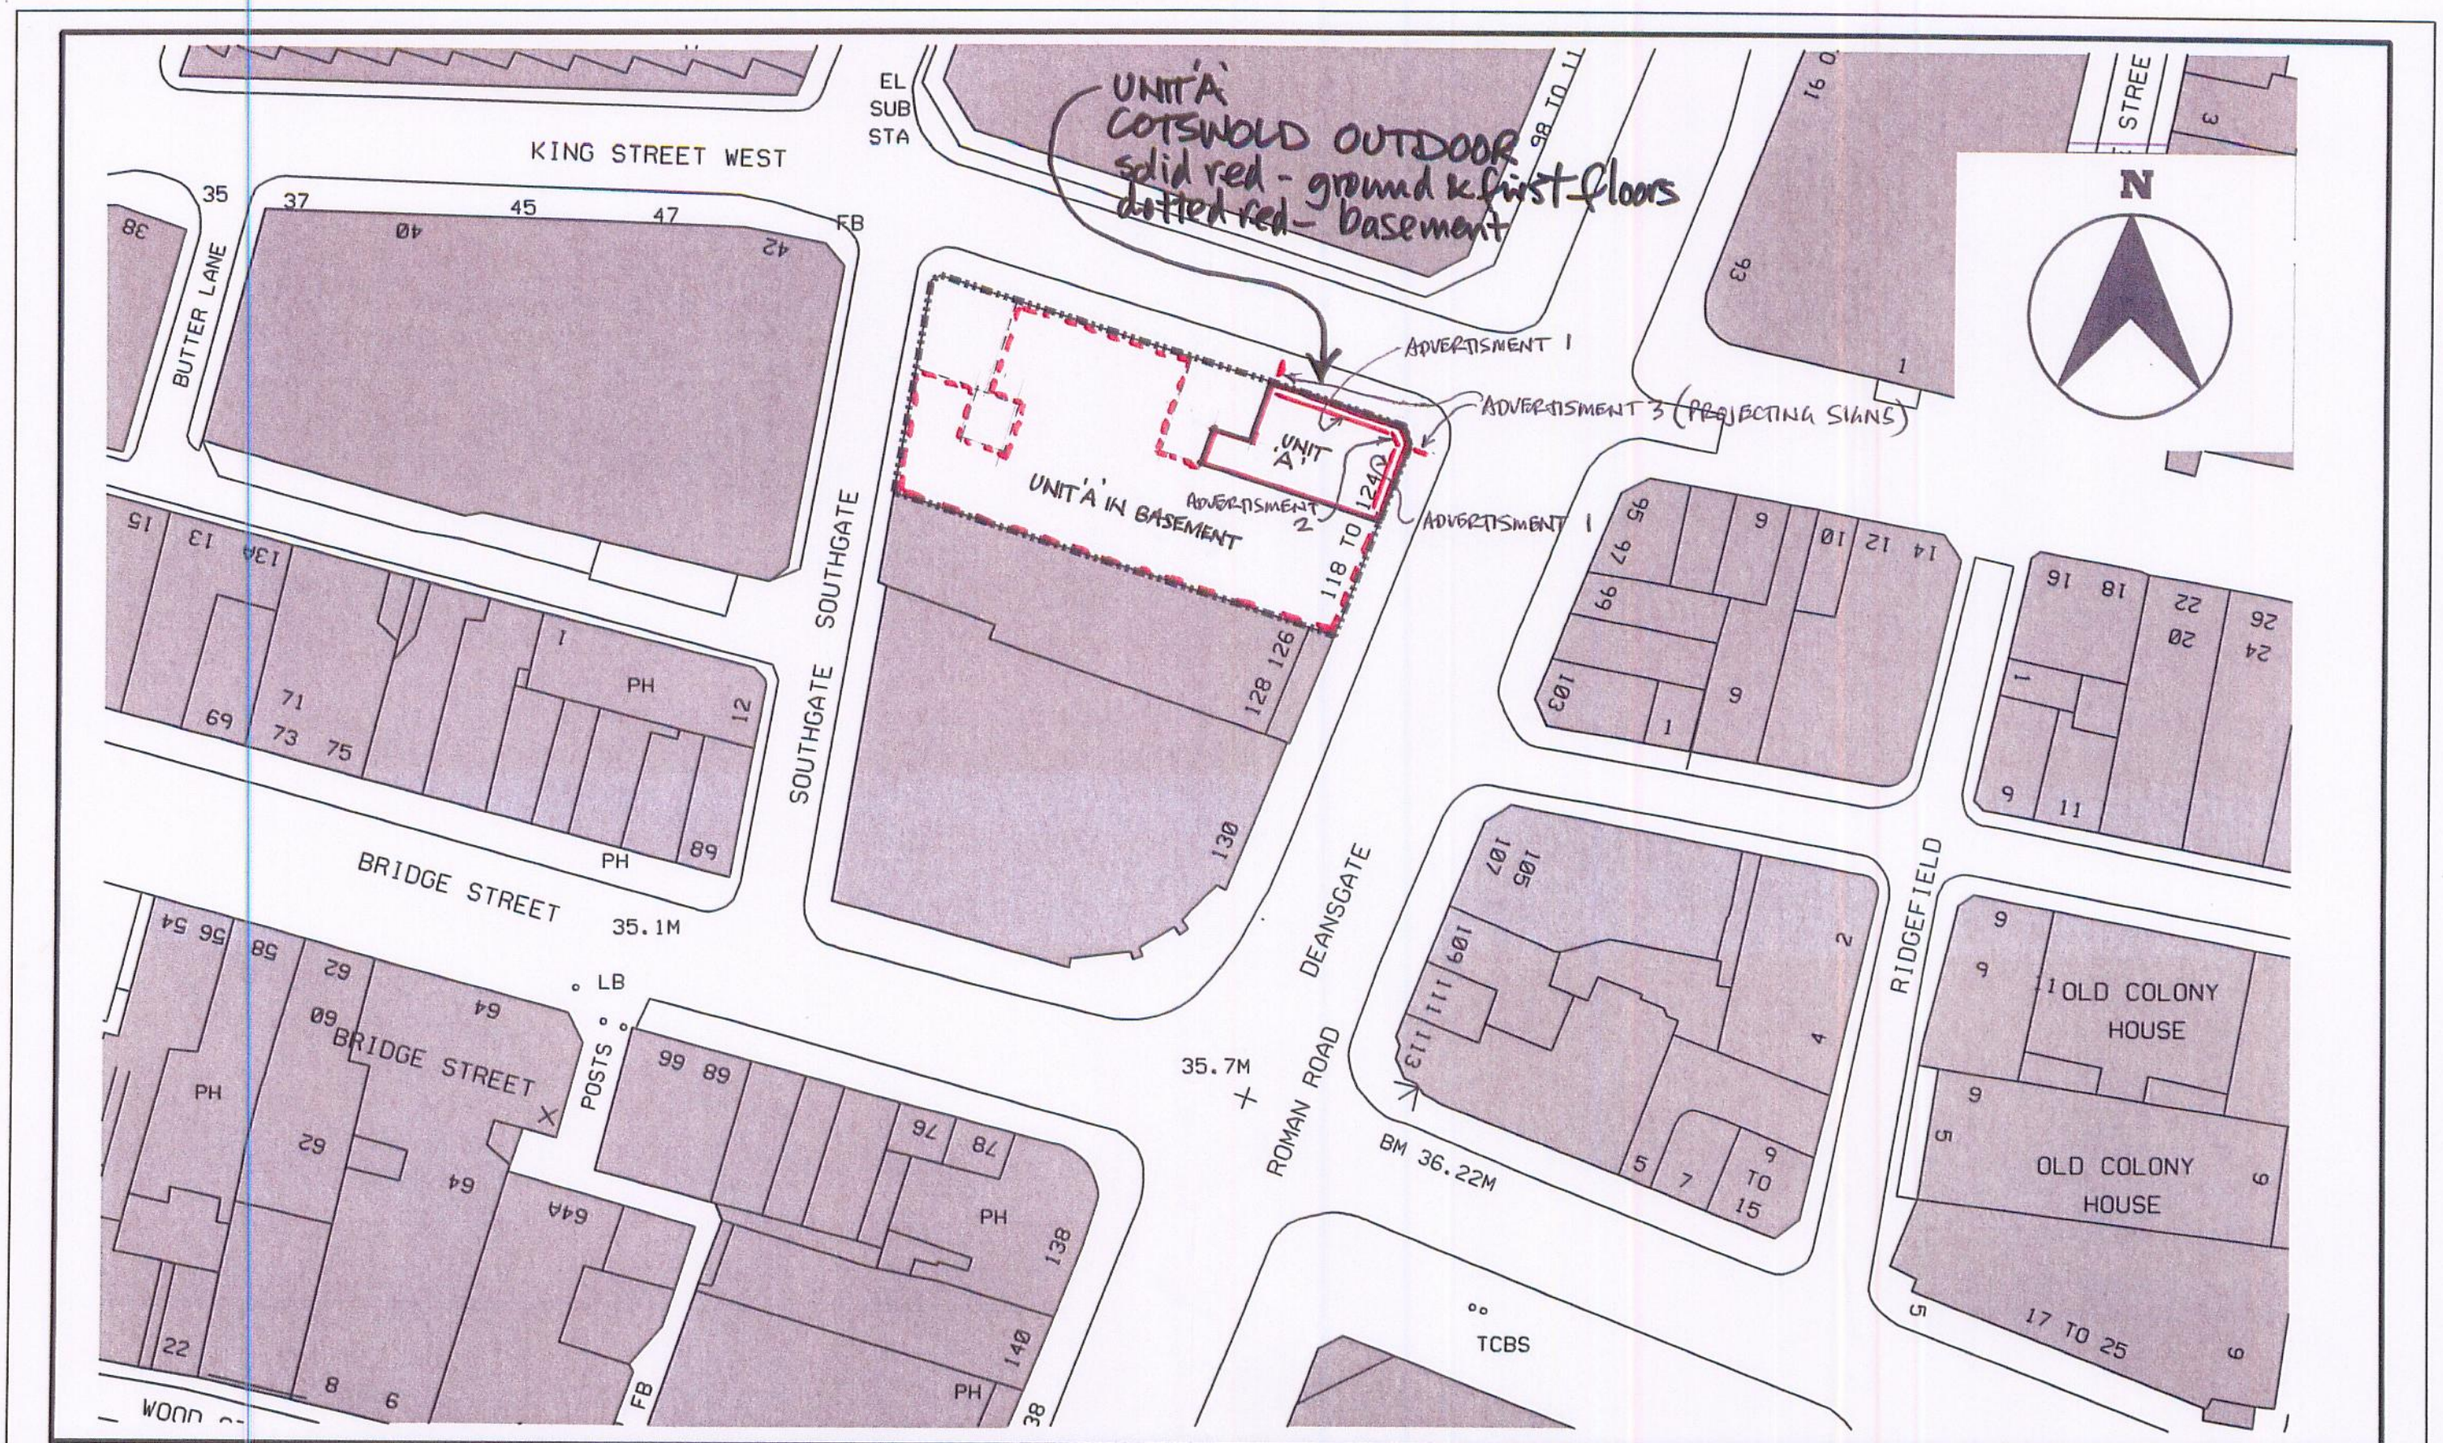


This scheme is subject to town planning and all other necessary consents.

Dimensions, area and levels where given are only approximate and subject to site survey. All dimensions are to be checked on site. Any discrepancies or variations are to be reported to the architect before work commences. Figured dimensions only are to be taken from this drawing.

This drawing is to be read in conjunction with all relevant consultants' and/or specialists drawings/documents and any discrepancies or variations are to be notified to the architect before the affected work commences.

Leslie Jones Architects Ltd
Registered Office: 121 Great Portland Street London W1W 6QL
Registered in England No. 4650960

DO NOT SCALE FROM THIS DRAWING

| | |
|---|---|
| Client | TOWN CENTRE SECURITIES plc |
| Job Title | 118 - 124 DEANSGATE, MANCHESTER<br>UNIT A : COTSWOLD OUTDOOR |
| Drawing Title | SITE PLAN |

Scale: 1:500@A3
Drawn: dtb Date: oct 2006
Checked: Date:
Job No: 3226 Drwg No: 01010/01 Rev: /SA

LESLIE JONES Architects

121 Great Portland Street
Grange House John Dalton Street

PLANNING
LAID
REFERRED
RECD 6 JUN 2008
INIT REC'D DATE
FOIL ACTION

...\3226\Sheets\01\01010.dgn 24/01/2008 11:21:56