
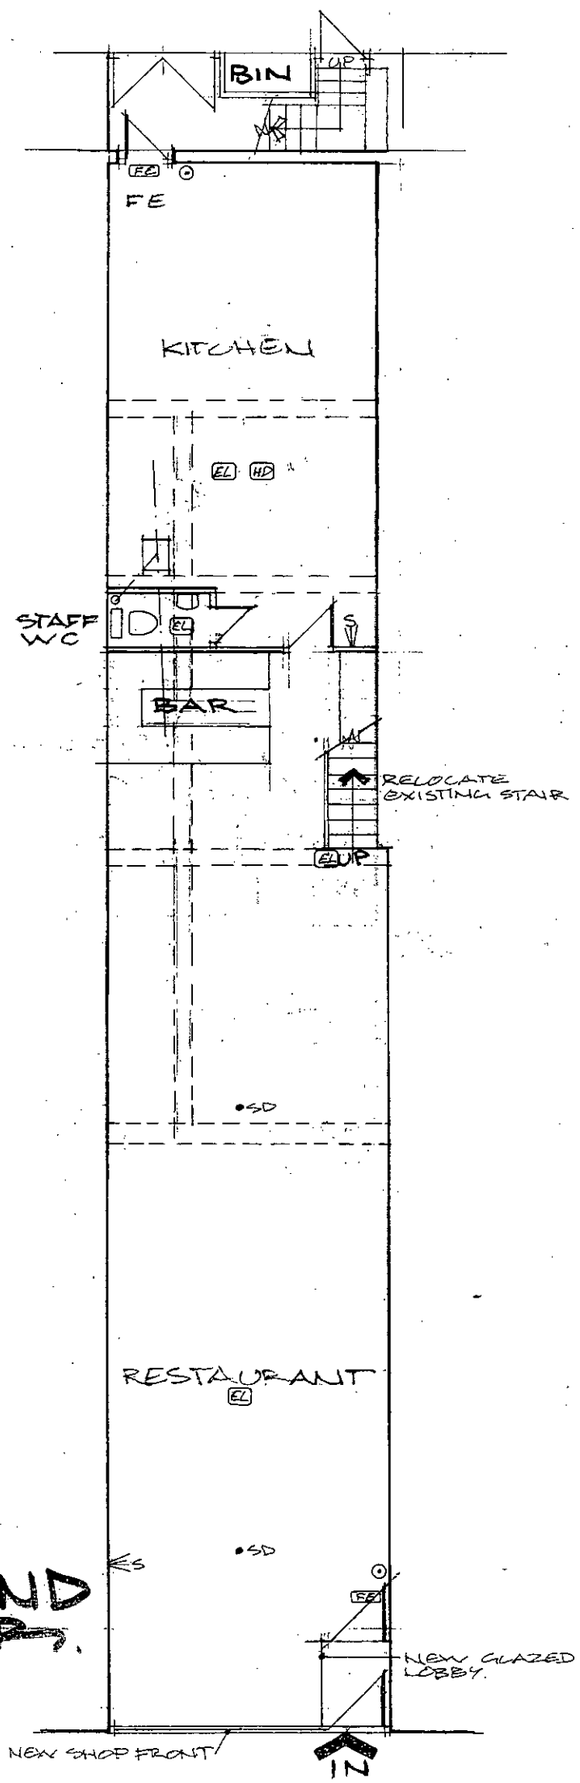


GROUND FLOOR.

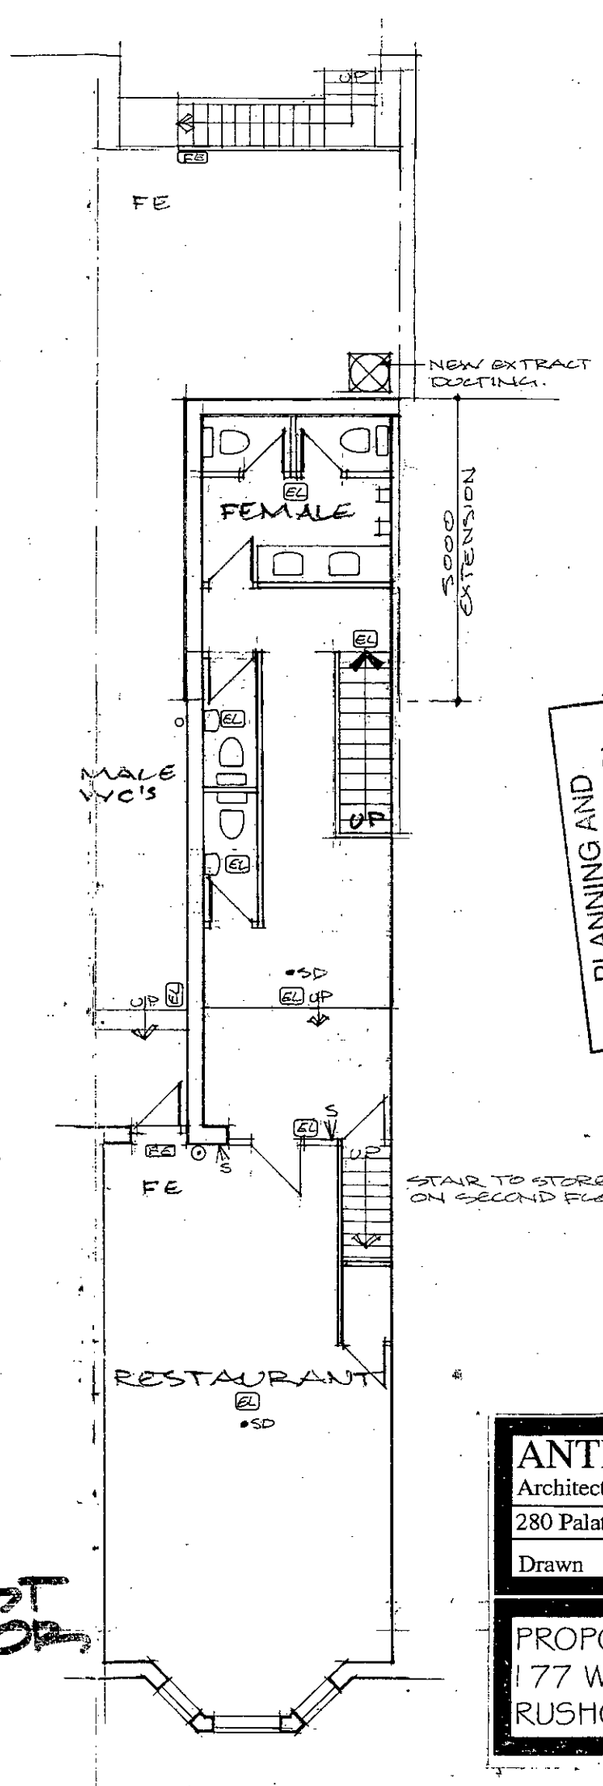

FIRST FLOOR.

NOTES.

FE DENOTES ILLUMINATED FIRE EXIT SIGN
DENOTES BREAK GLASS ALARM POINT
EL DENOTES EMERGENCY LIGHT
DENOTES ALARM SOUNDING DEVICE

ALARM SYSTEM TO BE INTERLINKED, WIRED BACK TO DISTRIBUTION BOARD ON SEPERATE FUSE WITH BATTERY BACK UP ALL TO BS 5839. MINIMUM ~~STANDARD~~ L3.
EMERGENCY LIGHTING TO BS 5266 : 1. 2005
SAFETY SIGNS TO BS 5499.

PLANNING AND BUILDING CONTROL
06 SEP 2013

ANTHONY PARKINSON
Architectural And Interior Design Services
280 Palatine Road, Northenden, Manchester, M224FR. Tel 0161 945 8766

Drawn A.D.Parkinson	Scale 1 : 100	Date August 2013	Drg 03

PROPOSED PLANS
177 WILMSLOW ROAD
RUSHOLME, MANCHESTER. M14 5AP.