
This page is intentionally blank

DO NOT SCALE: CONTRACTOR TO CHECK ALL DIMENSIONS AND REPORT ANY OMISSIONS OR ERRORS

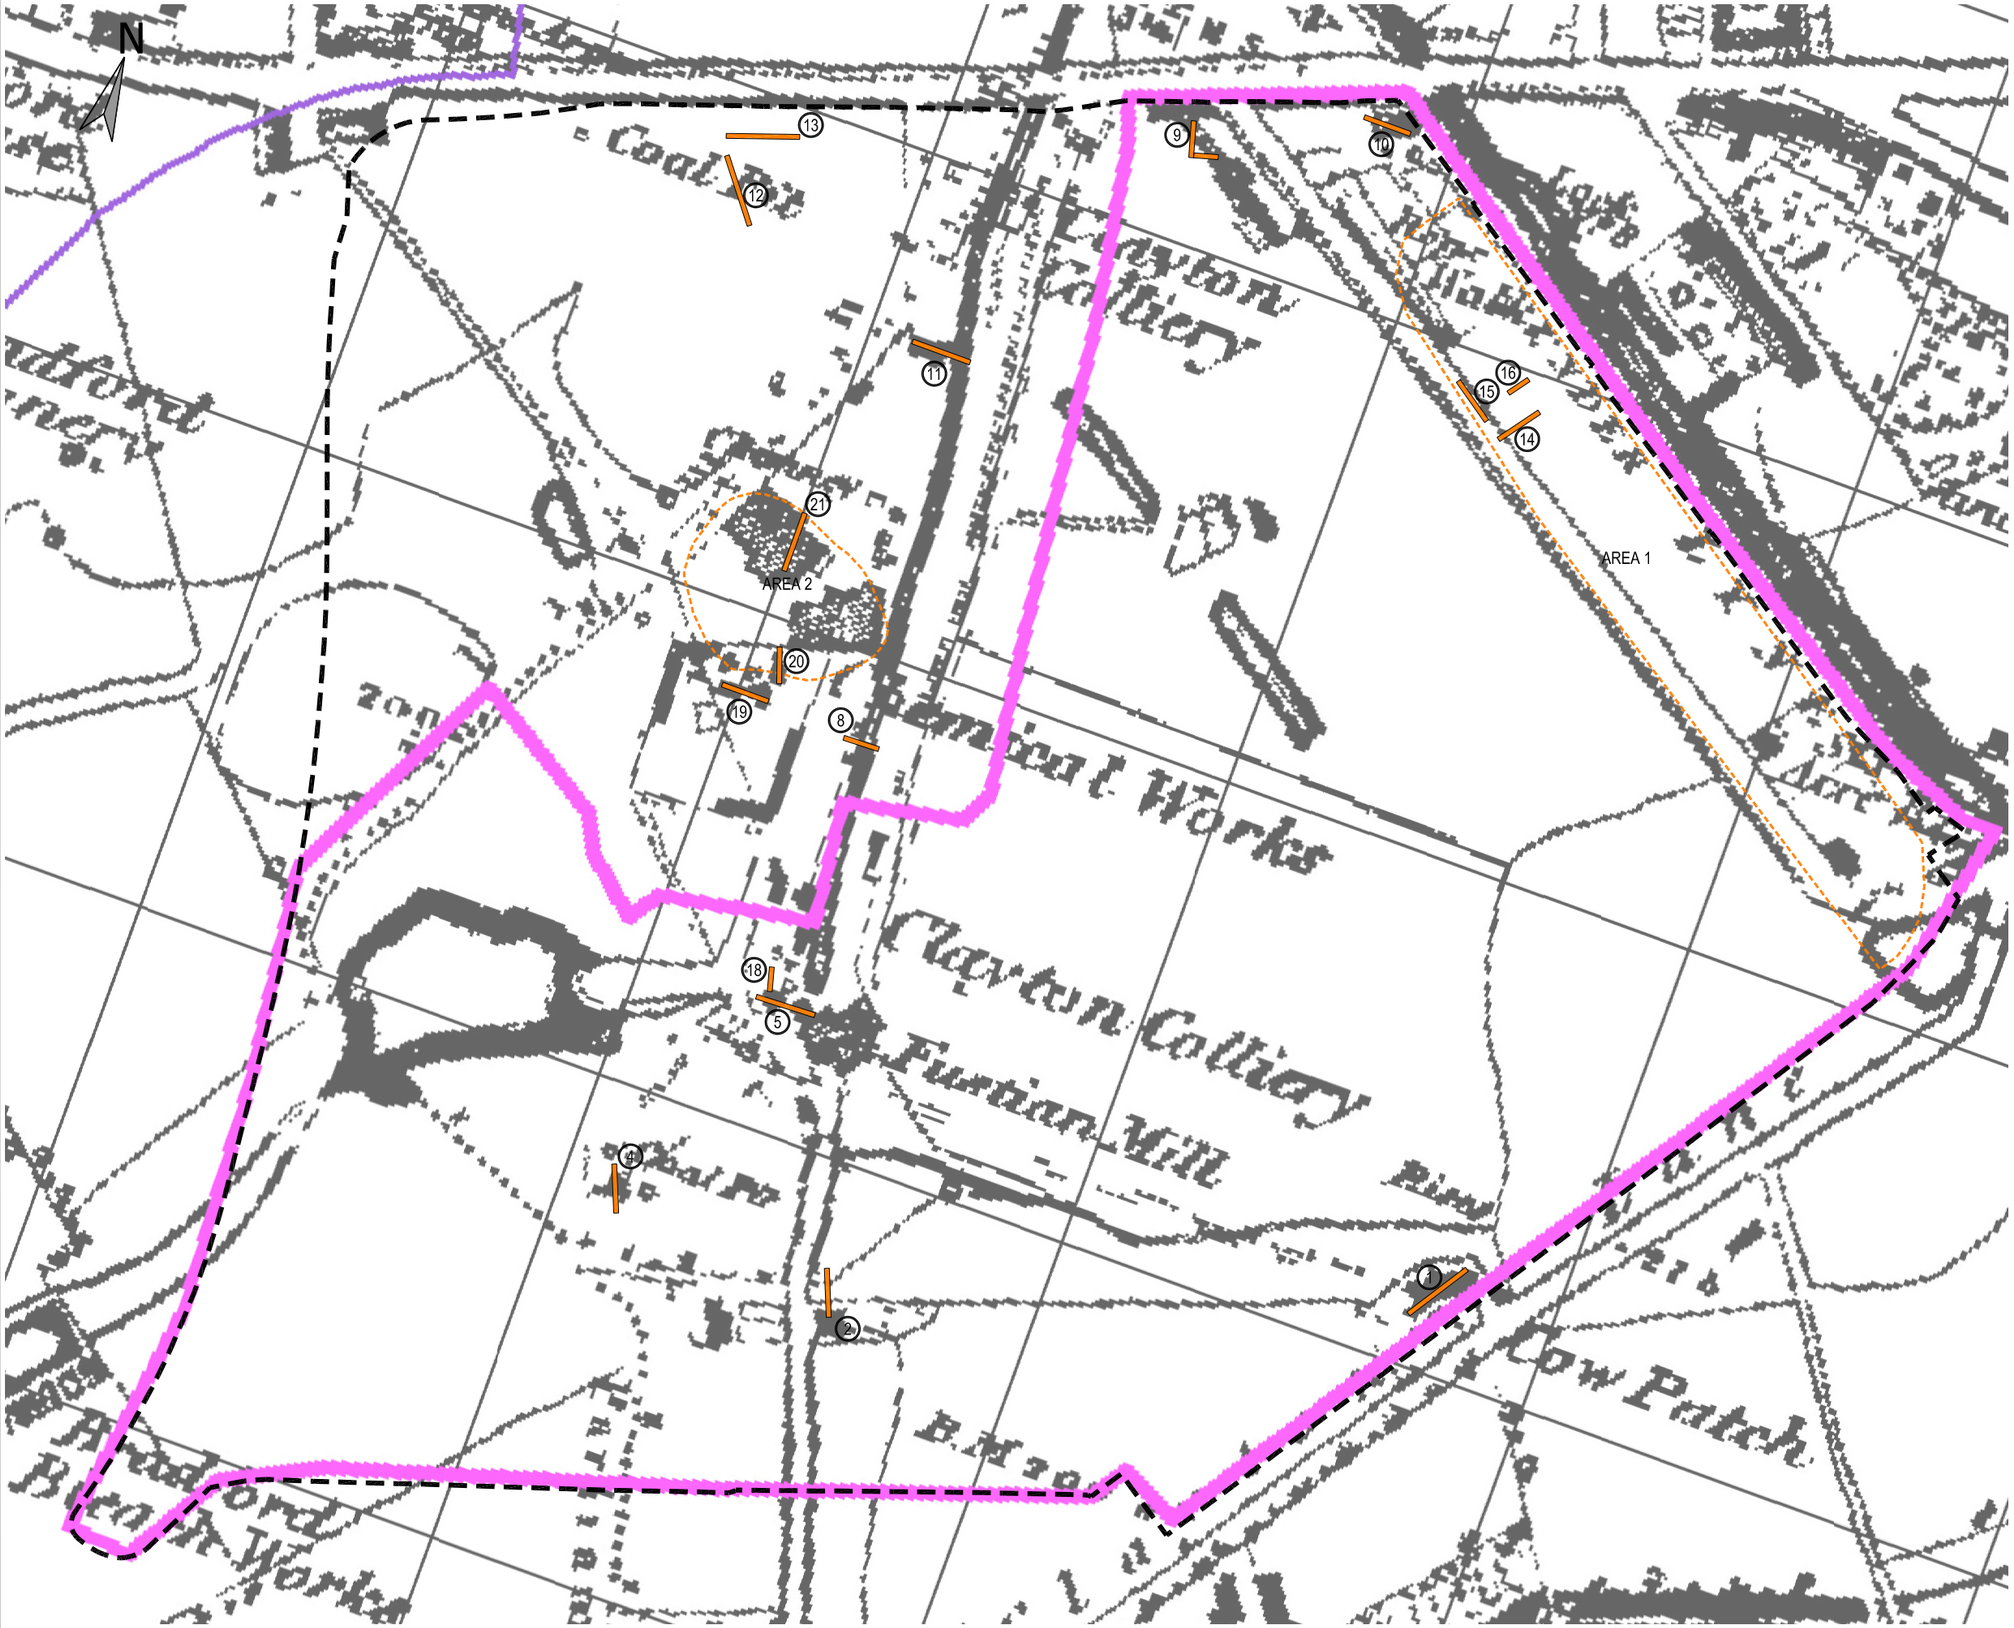


0 25 50 75 100 125 m

SCALE 1:2500

KEY

- APPROXIMATE SITE BOUNDARY
- PRELIMINARY TRENCH LOCATION
- (1) COW PATCH (2m x 30m)
- (2) IVY COTTAGE (2m x 25m)
- (3) REMOVED
- (4) COLLIERY WINDING HOUSE (2m x 20m)
- (5) COLLIERY WINDING HOUSE AND TEXTILE MILL (2m x 25m)
- (6) REMOVED
- (7) REMOVED
- (8) CANAL ARM (2m x 15m)
- (9) BOARDMAN STREET HOUSING (2m x 20m, 2m x 15m)
- (10) PRE-1819 BACK TO BACK HOUSING (2m x 20m)
- (11) COLLIERY BUILDINGS & CANAL ARM (2m x 25m)
- (12) KILN & INDUSTRIAL BUILDING (2m x 30m)
- (13) KILN & FIREBRICK WORKS (2m x 30m)
- (14) BOILER HOUSE & ANILINE SHED (2m x 20m)
- (15) CHIMNEY, SMITHY, ANILINE SALTS & BOILER HOUSE (2m x 20m)
- (16) ANILINE SHED (2m x 10m)
- (17) REMOVED
- (18) COLLIERY WINDING HOUSE
- (19) CHEMICAL WORKS (2m x 20m)
- (20) CHEMICAL WORKS (2m x 15m)
- (21) CHEMICAL WORKS (2m x 25m)
- AREAS REQUIRING TRENCHES - LOCATIONS TO BE CONFIRMED

AREA 1 CLAYTON ANILINE WORKS

AREA 2 CLAYTON CHEMICAL WORKS

| REV | DESCRIPTION | BY | CHK | APP | DATE |
|---|---|---|---|---|---|

Client:

BROOKSHAW DEVELOPMENTS LTD


ARNDALE COURT
HEADINGLEY
LEEDS
LS6 2UJ

TEL: +44 (0)113 278 7111
FAX: +44 (0)113 275 0623
e-mail: enviro@wyg.com


Project: A064184

OPENSHAW WEST CONSTRAINTS REMOVAL WORKS
ENVIRONMENTAL STATEMENT

Drawing Title:

EVALUATION EXCAVATION LOCATIONS
ORDNANCE SURVEY FIRST EDITION 1848

| Scale @ A3 | Drawn Date | Checked Date | Approved Date |
|---|---|---|---|
| 1:2,500 | CM 14.12.10 | KH 23.12.10 | CT 23.12.10 |

| Project No. | Office | Type | Drawing No. | Revision |
|---|---|---|---|---|
| A064184 | 41 | 54 | Fig 12.7 | |

© WYG Group Ltd.