

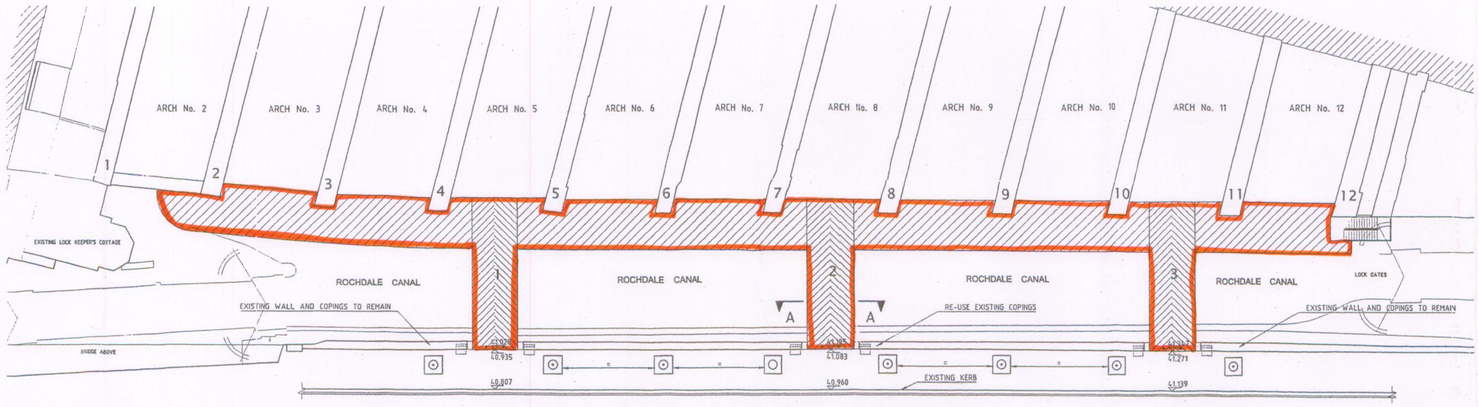



LOCATION PLAN
SCALE 1:200

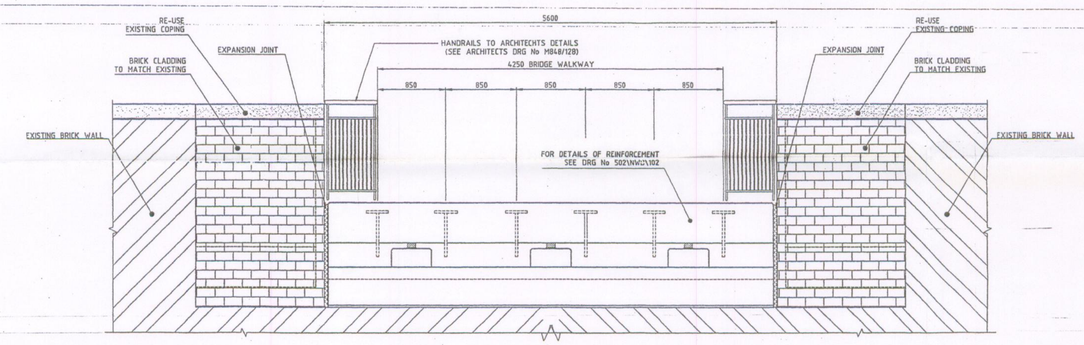


ELEVATION ON A-A
SCALE 1:25

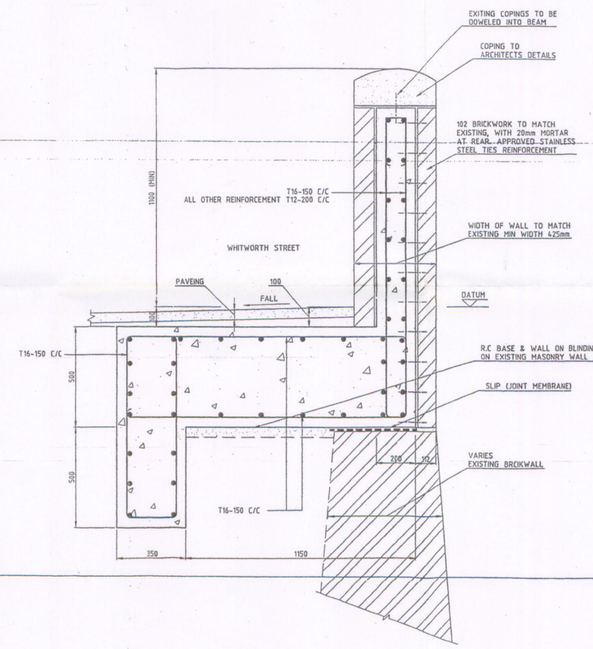

TYPICAL SECTION B-B
SCALE 1:10

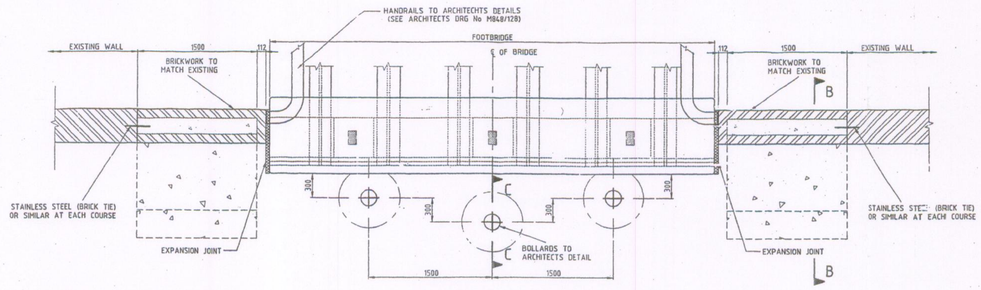

TYPICAL PLAN ON A-A
FOOTBRIDGE/WHITWORTH ST
SCALE 1:25

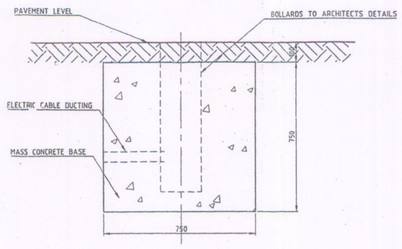

SECTION C-C
3 No REQUIRED
SCALE 1:10

Notes

1. All dimensions are in millimetres.
2. All levels are in metres above Ordnance Datum.
3. Concrete cover to reinforcement to be 50mm nominal.
4. Abbreviations:-
   N1 = Near outer face — N2 = Near inner face
   F1 = Far outer face — F2 = Far inner face
   T1 = Top upper face — T2 = Top lower face
   B1 = Bottom lower face — B2 = Bottom upper face
   AB = Alternate bars — EF = Each Face
   ABS = Alternate bars staggered
   ABR = Alternate bars reversed
5. Reinforcement to be Type 2 high yield deformed bars with a minimum characteristic strength of 460 N/mm² to BS4449. To be cut and bent in accordance with BS4466.
6. Lap lengths (U.N.O.)
   T10 = 500mm. — T20 = 1000mm.
   T12 = 600mm. — T25 = 1250mm.
   T16 = 800mm. — T32 = 1600mm.
7. All dimensions to be confirmed on site prior to work taking place.
8. The contractor is responsible for locating and making safe all buried services during construction.

ING
ACK
REF
RECD 16 NOV 2007
INIT DATE
M
M
M
FOL

RECORD COPY

Rev	Date	Drawn	Description	Ch'k'd	App'd
C	SEPTEMBER '99	M.G	BRIDGE WALL END FOUNDATIONS AMMENED		
B	AUGUST '99	M.G	CONSTRUCTION ISSUE		

Mott MacDonald
Springbank House, 33 Stamford Street
Altrincham
Cheshire, WA14 1ES
United Kingdom
Tel +44 (0)161 927 7445
Fax +44 (0)161 928 8670
Web www.mottmac.com

Client
WESTPORT DEVEOPMENTS

Title
DEANSGATE LOCKS
MODIFICATIONS TO EXISTING
WALL ON WHITWORTH STREET

Designed	I.M.M		Dng.Chk.	I.M.M	
Drawn	M.GIBBONS		Coordination	M.S	
Dwg.Chk.	I.M.M		Approved	G.J.T	
Scale	AS SHOWN	Project	50283	Status	CON
		CAD file	R:\50283\CAD\104b		
Drawing No	50283\NWD\104			Rev	C

This document should not be relied on or used in circumstances other than those for which it was prepared and for which Mott MacDonald was commissioned. Mott MacDonald accepts no responsibility for this document to any other party other than the person by whom it was commissioned

NOT TO SCALE