07 Proposed Drawings

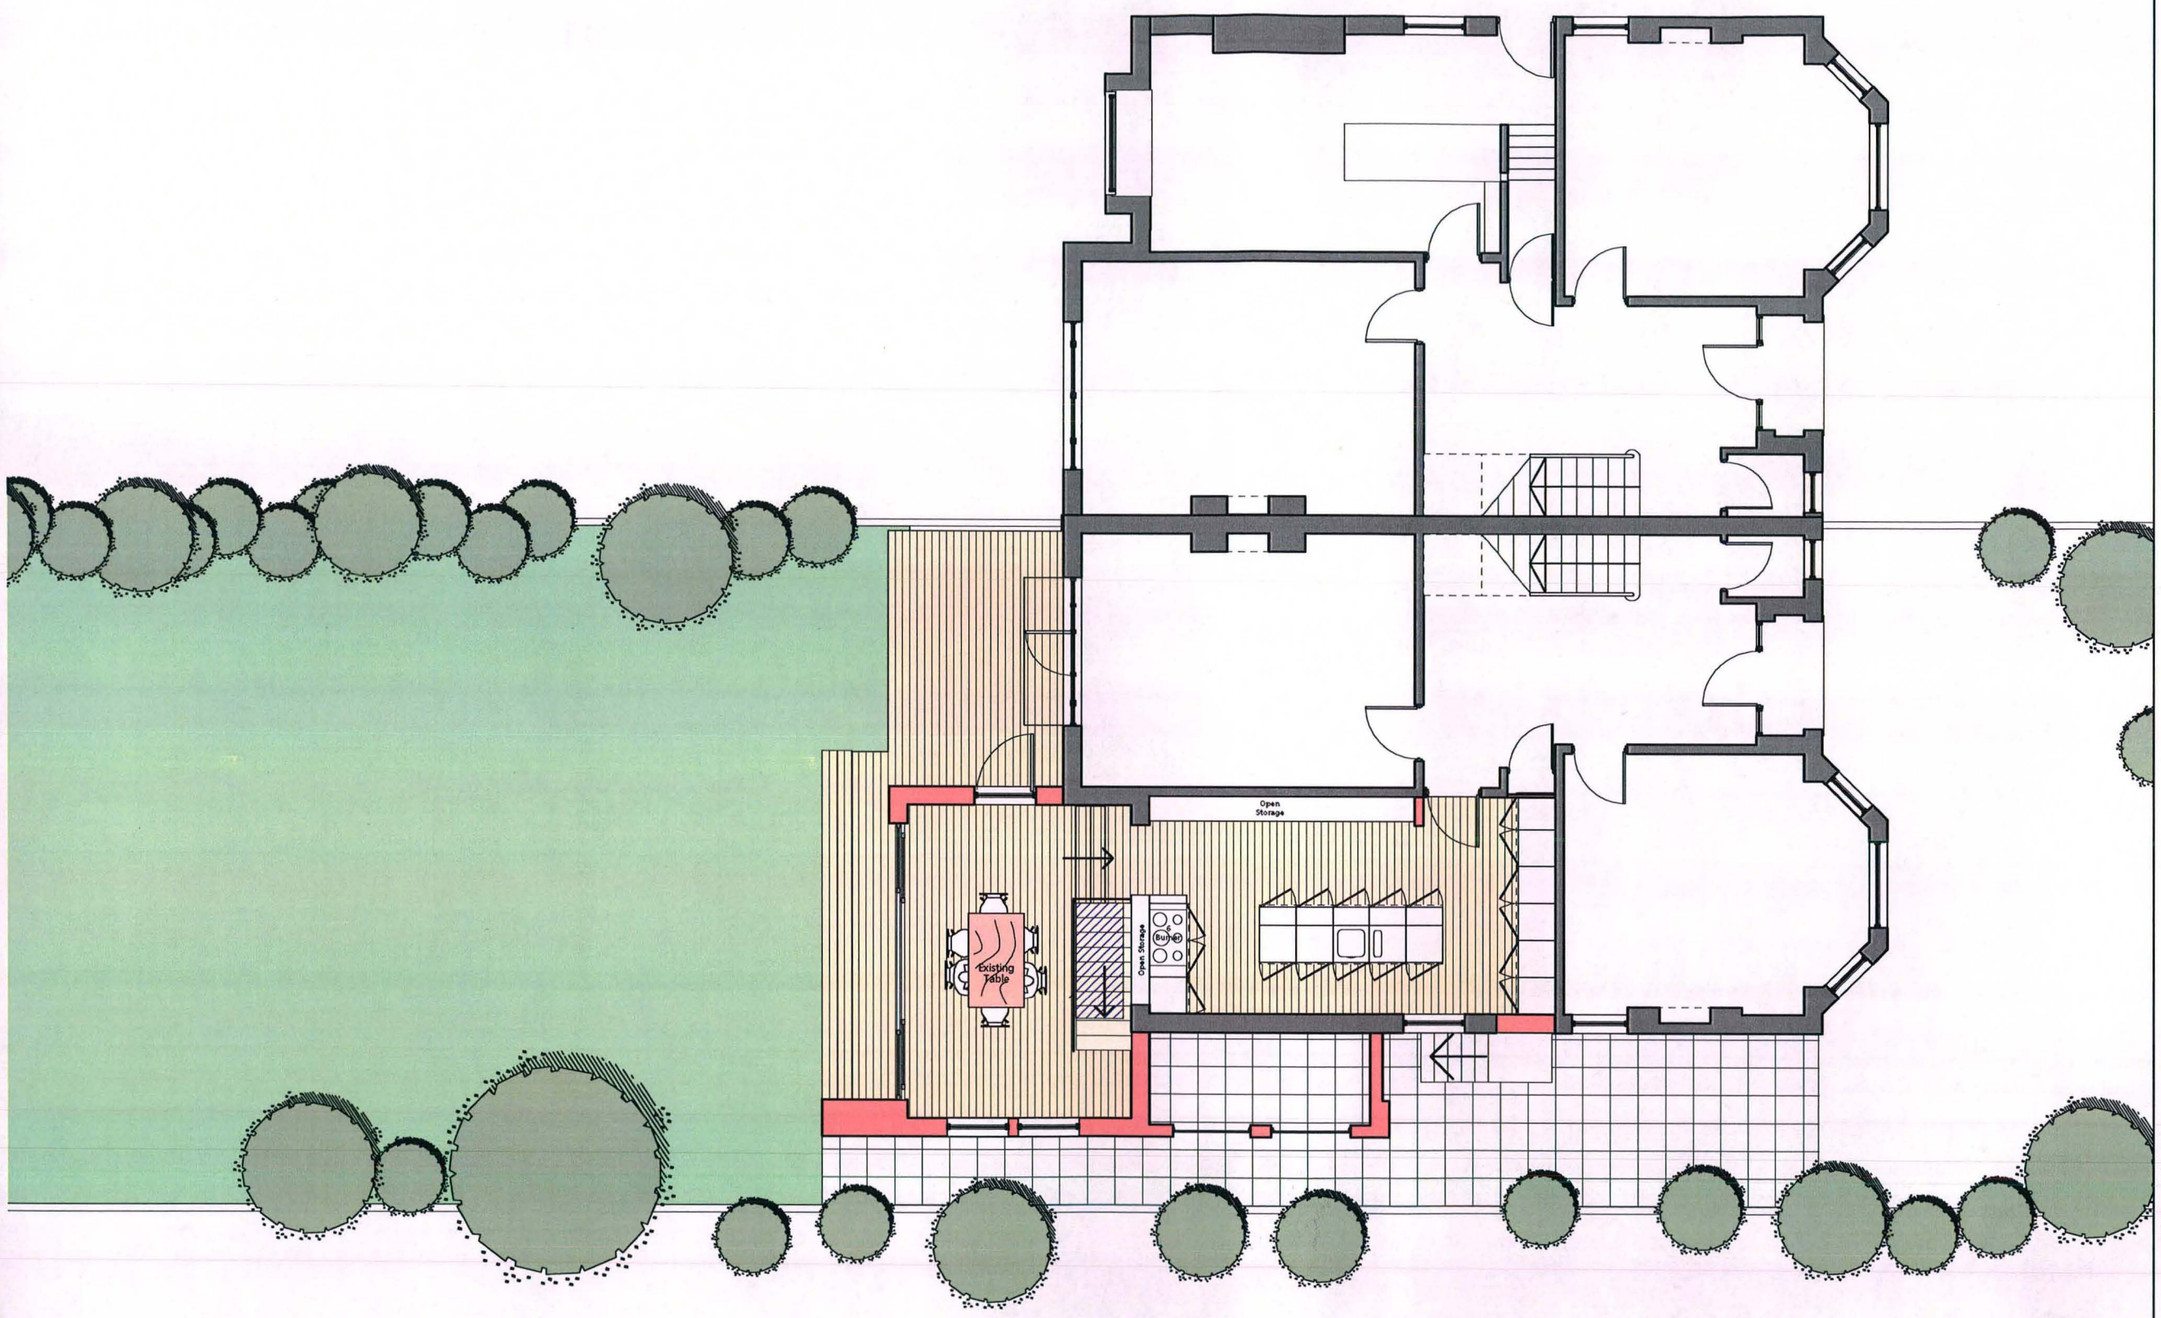

Design and drawings are the copyright of architecture:m.

Written permission must be sought before duplication

Any discrepancy found between information given on this drawing and that given elsewhere or recorded on site shall be notified immediately to the project architect in writing

Do not scale from this drawing or derive dimensions from digital media

All dimensions are to be checked prior to works commencing on site. Please note neighbouring homes have not been surveyed. Information is from Ordance Survey, and from mirroring the cleints property. Work on boundaries etc is subject to Party Wall Agreements etc

Status Key
S: Survey
F: Feasibility
P: Planning
D: Detailed Detail
T: Tender
C: Construction
B: As Built

Rev:	Date:	By:	Note:

architecture:m

RIBA

Chartered Practice
a: 1st floor,
12 tariff street,
manchester,
m1 2ff
t: +44 [0] 161 237 3324
f: +44 [0] 161 236 7448
e: mail@architecturem.co.uk

p: **4 Arundel Ave, Mcr**

d: **Prop Ground & Site**

d: 25.10.11

s: 1:100@a3

db: MA

n:

project: 285 · drawing: 200 · status: P · rev: -

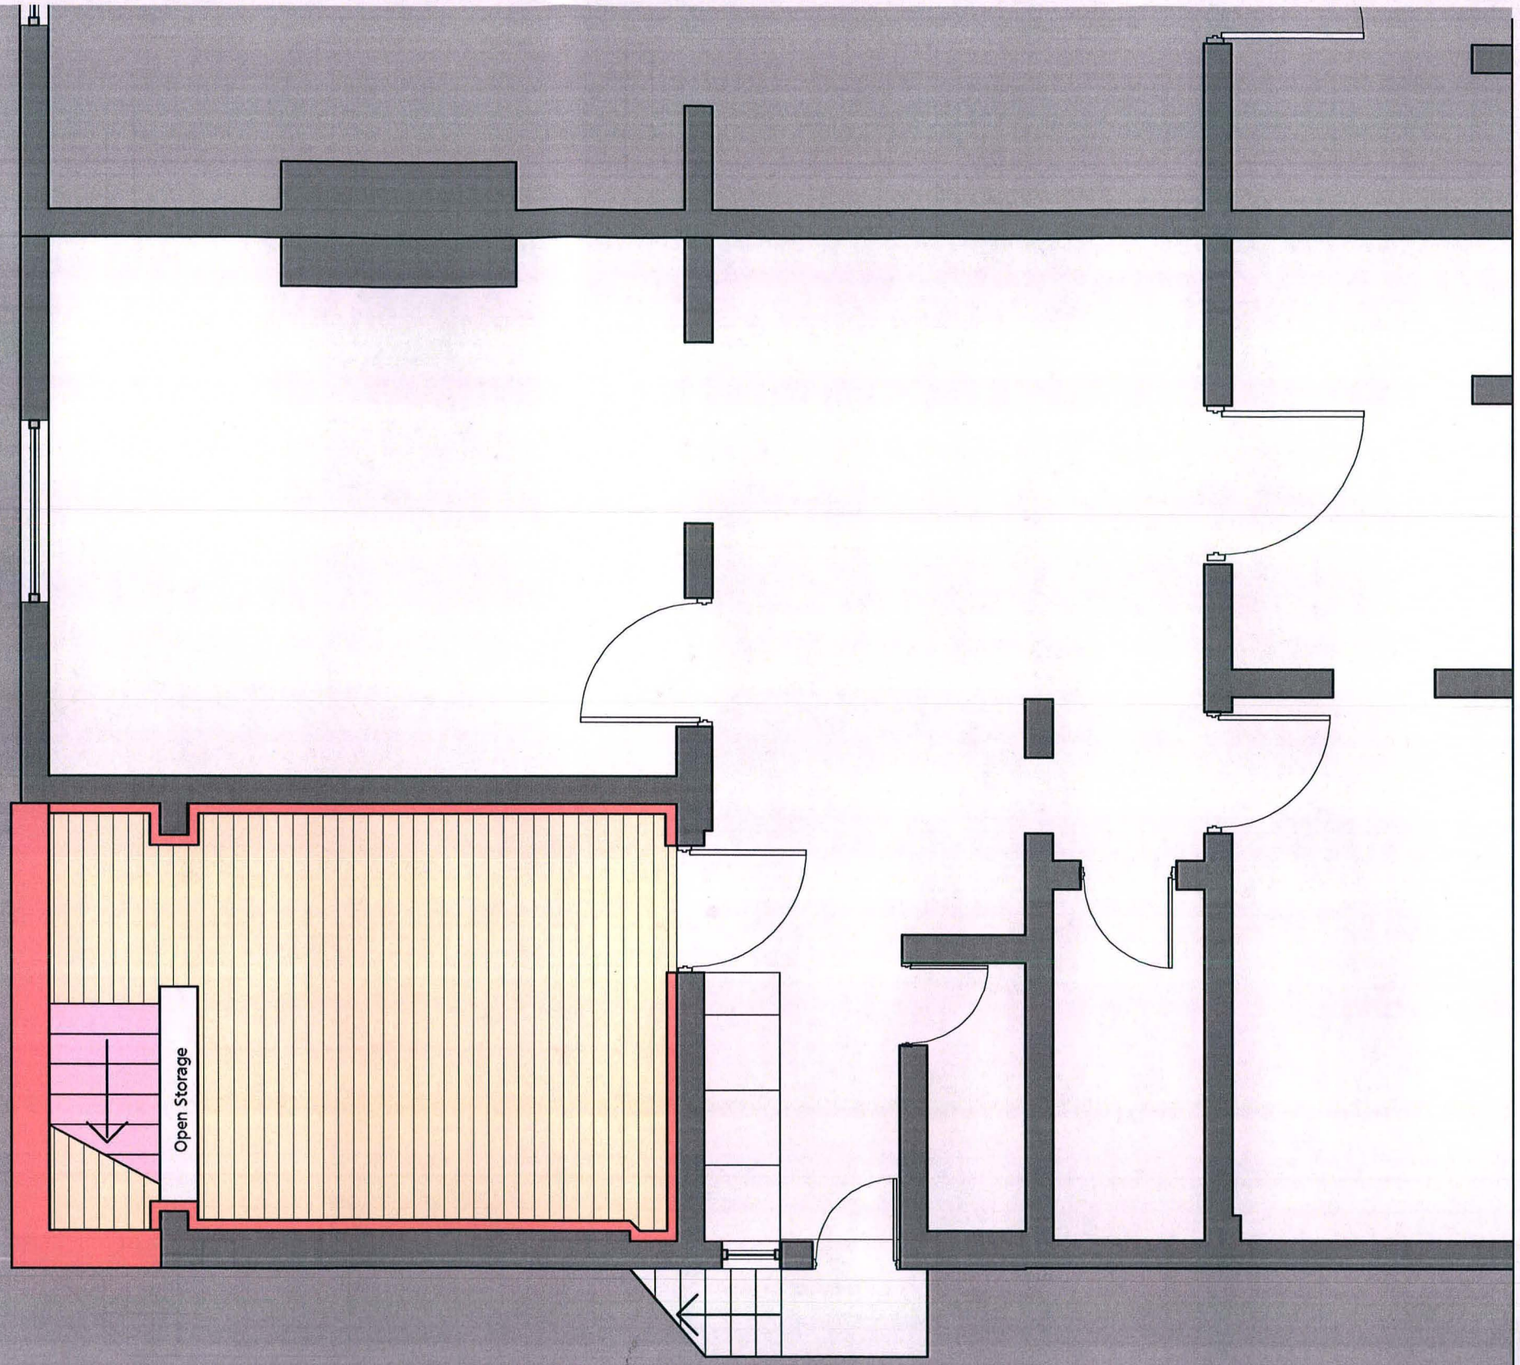

Design and drawings are the copyright of architecture:m.

Written permission must be sought before duplication

Any discrepancy found between information given on this drawing and that given elsewhere or recorded on site sha be notified immediately to the project architect in writing

Do not scale from this drawing or derive dimensions from digital media

All dimensions are to be checked prior to works commencing on site. Please note neighbouring homes have not been surveyed. Information is from Ordance Survey, and from mirroring the cleints property. Work on boundaries etc is subject to Party Wall Agreements etc

Status Key
S: Survey
F: Feasibility
P: Planning
D: Detailed Detail
T: Tender
C: Construction
B: As Built

Rev:	Date:	By:	Note:

architecture:m

RIBA

Chartered Practice
a: 1st floor,
12 tariff street,
manchester,
m1 2ff
t: +44 [0] 161 237 3324
f: +44 [0] 161 236 7448
e: mail@architecturem.co.uk

p: 4 Arundel Ave, Mcr

d: Prop' Basement Plar

d: 25.10.11

s: 1:50@a3

db: MA

n:

project: 285 drawing: 201 status: P re -

Design and drawings are the copyright of architecture:m.

Written permission must be sought before duplication

Any discrepancy found between information given on this drawing and that given elsewhere or recorded on site shall be notified immediately to the project architect in writing

Do not scale from this drawing or derive dimensions from digital media

All dimensions are to be checked prior to works commencing on site. Please note neighbouring homes have not been surveyed. Information is from Ordance Survey, and from mirroring the cleints property. Work on boundaries etc is subject to Party Wall Agreements etc

Status Key
S: Survey
F: Feasibility
P: Planning
D: Detailed Detail
T: Tender
C: Construction
B: As Built

Rev:	Date:	By:	Note:

Open Storage

Existing Table

Open Storage

6 Burner

architecture:m

RIBA

Chartered Practice
a: 1st floor,
12 tariff street,
manchester,
m1 2ff
t: +44 [0] 161 237 3324
f: +44 [0] 161 236 7448
e: mail@architecturem.co.uk

p: 4 Arundel Ave, Mcr
d: Prop' Ground Floor Plan

d: 25.10.11
s: 1:50@a3
db: MA
n:

project 285 · drawing 202 · status: P · rev: -

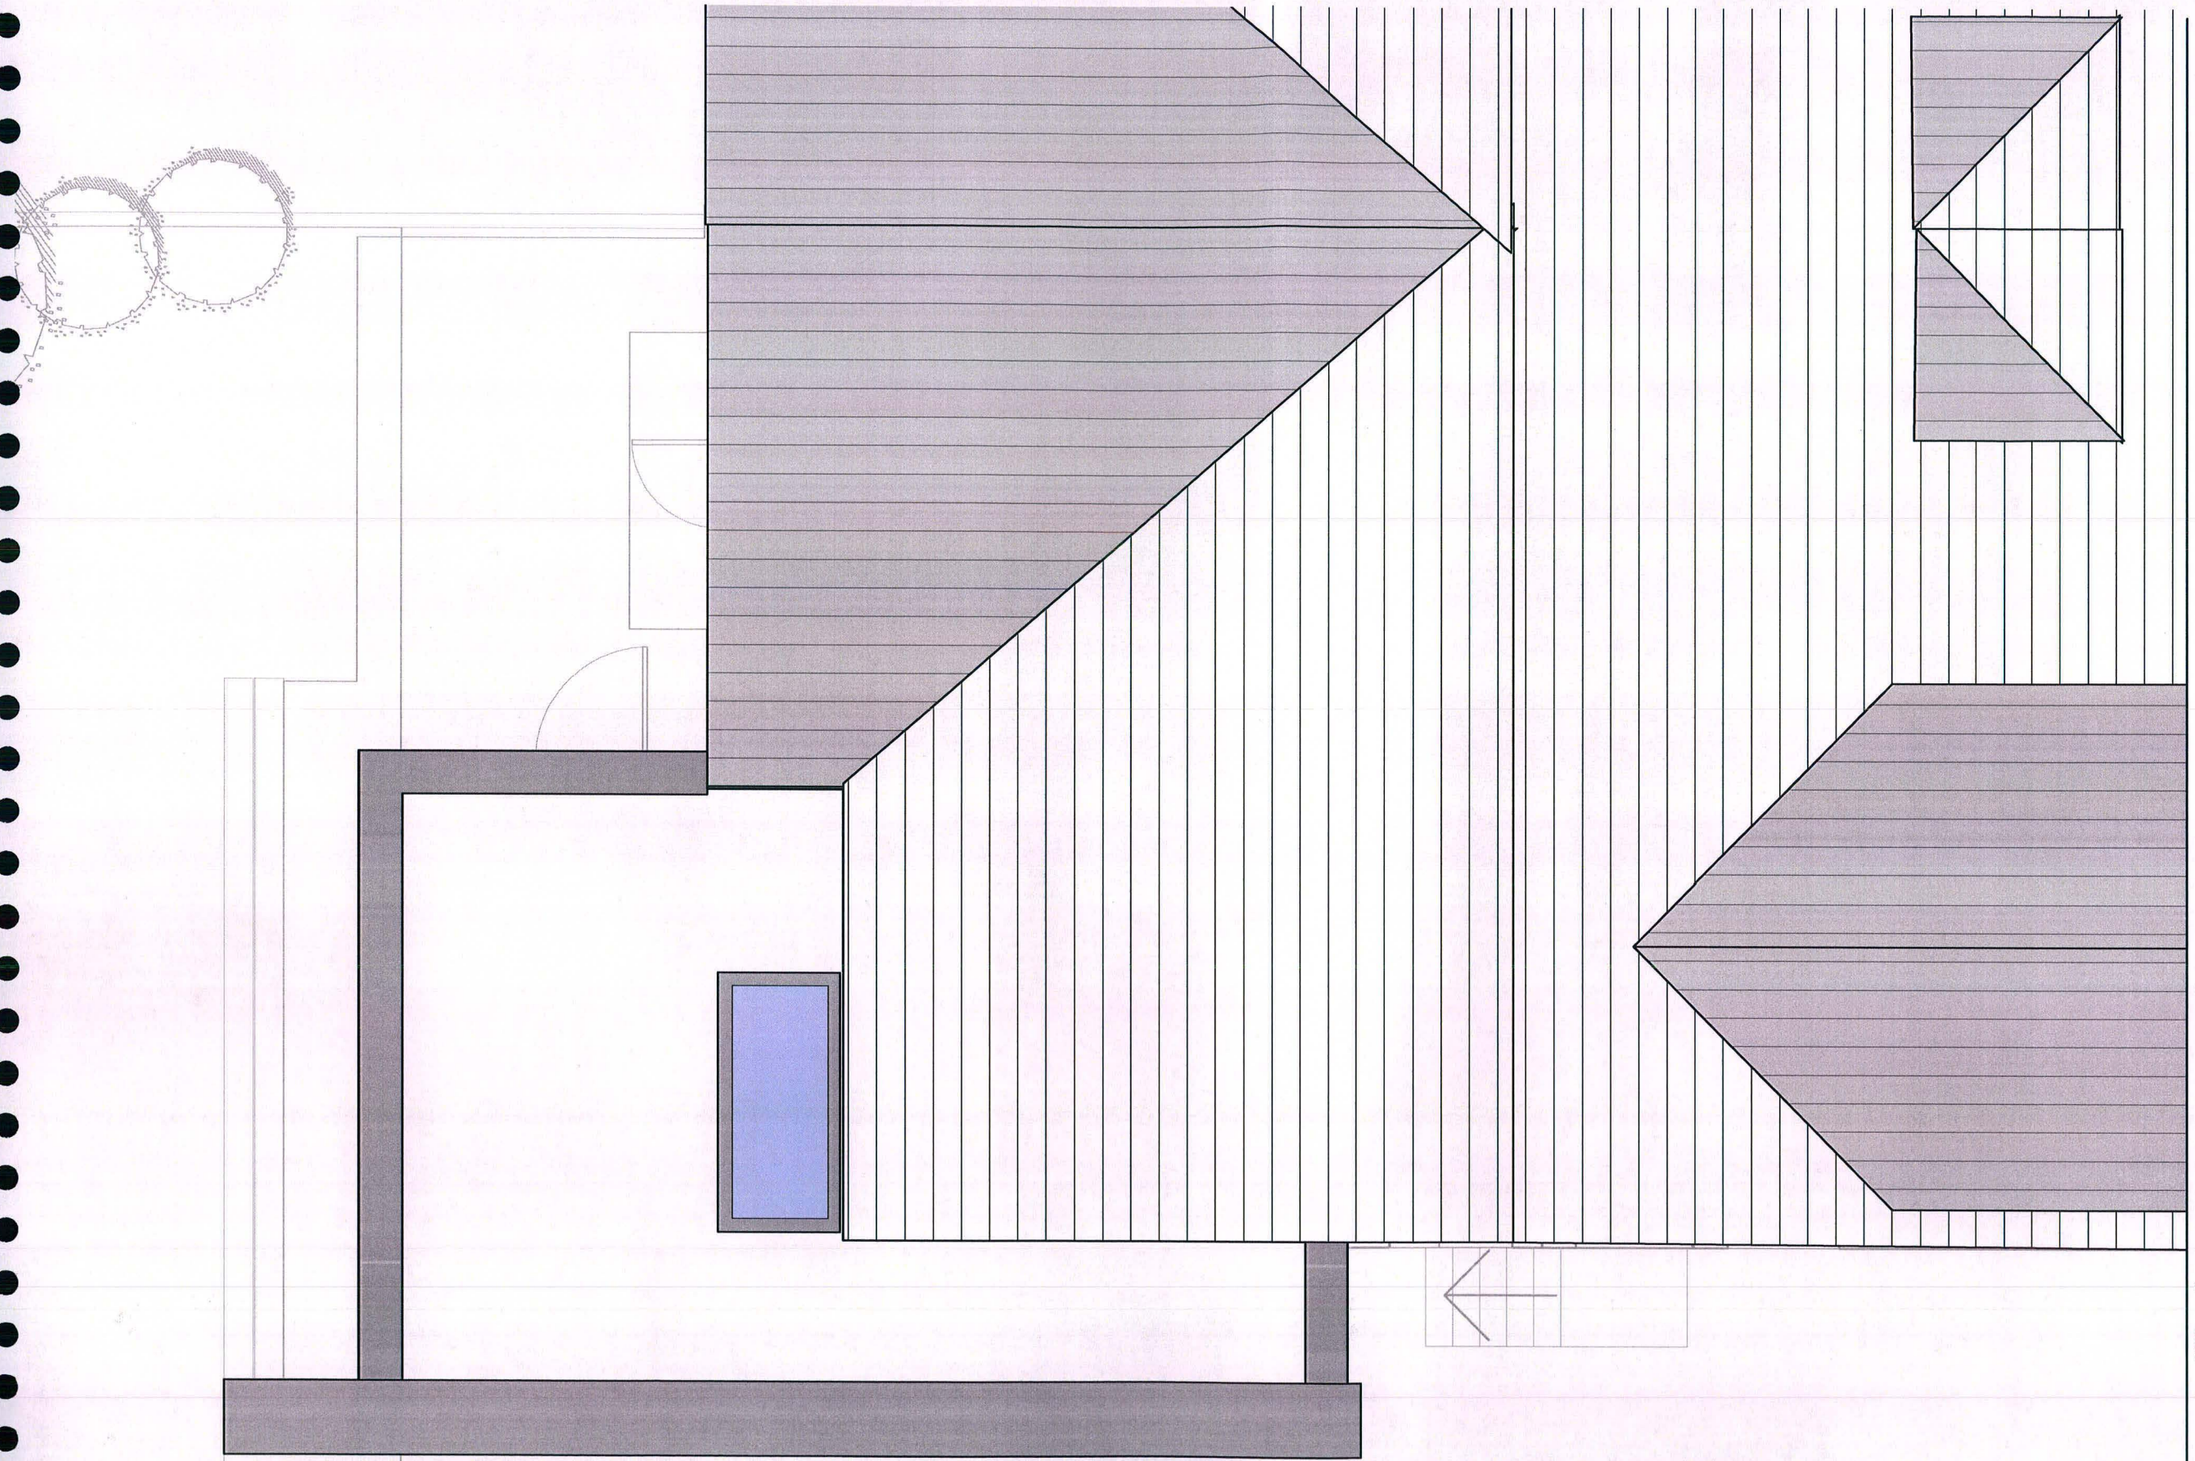

Design and drawings are the copyright of architecture:m.

Written permission must be sought before duplication

Any discrepancy found between information given on this drawing and that given elsewhere or recorded on site shall be notified immediately to the project architect in writing

Do not scale from this drawing or derive dimensions from digital media

All dimensions are to be checked prior to works commencing on site. Please note neighbouring homes have not been surveyed. Information is from Ordance Survey, and from mirroring the cleints property. Work on boundaries etc is subject to Party Wall Agreements etc

Status Key
S: Survey
F: Feasibility
P: Planning
D: Detailed Detail
T: Tender
C: Construction
B: As Built

Rev:	Date:	By:	Note:

architecture:m

RIBA

Chartered Practice
a: 1st floor,
12 tariff street,
manchester,
m1 2ff
t: +44 [0] 161 237 3324
f: +44 [0] 161 236 7448
e: mail@architecturem.co.uk

p: **4 Arundel Ave, Mcr**

d: **Prop' Basement Plan**

d: 25.10.11
s: 1:50@a3
db: MA
n:

project: 285 · drawing: 203 · status: P · rev: -

1 Orange / red brick to match existing
2 White render
3 Mid grey aluminium parapet capping
4 Clear glass windows in mid grey aluminium frames
5 Roller Shutter Door - Painted Mid Grey
6 Existing fencing
7 New Patio Door - To match existing timber frame
8 Existing Concrete Garage Removed

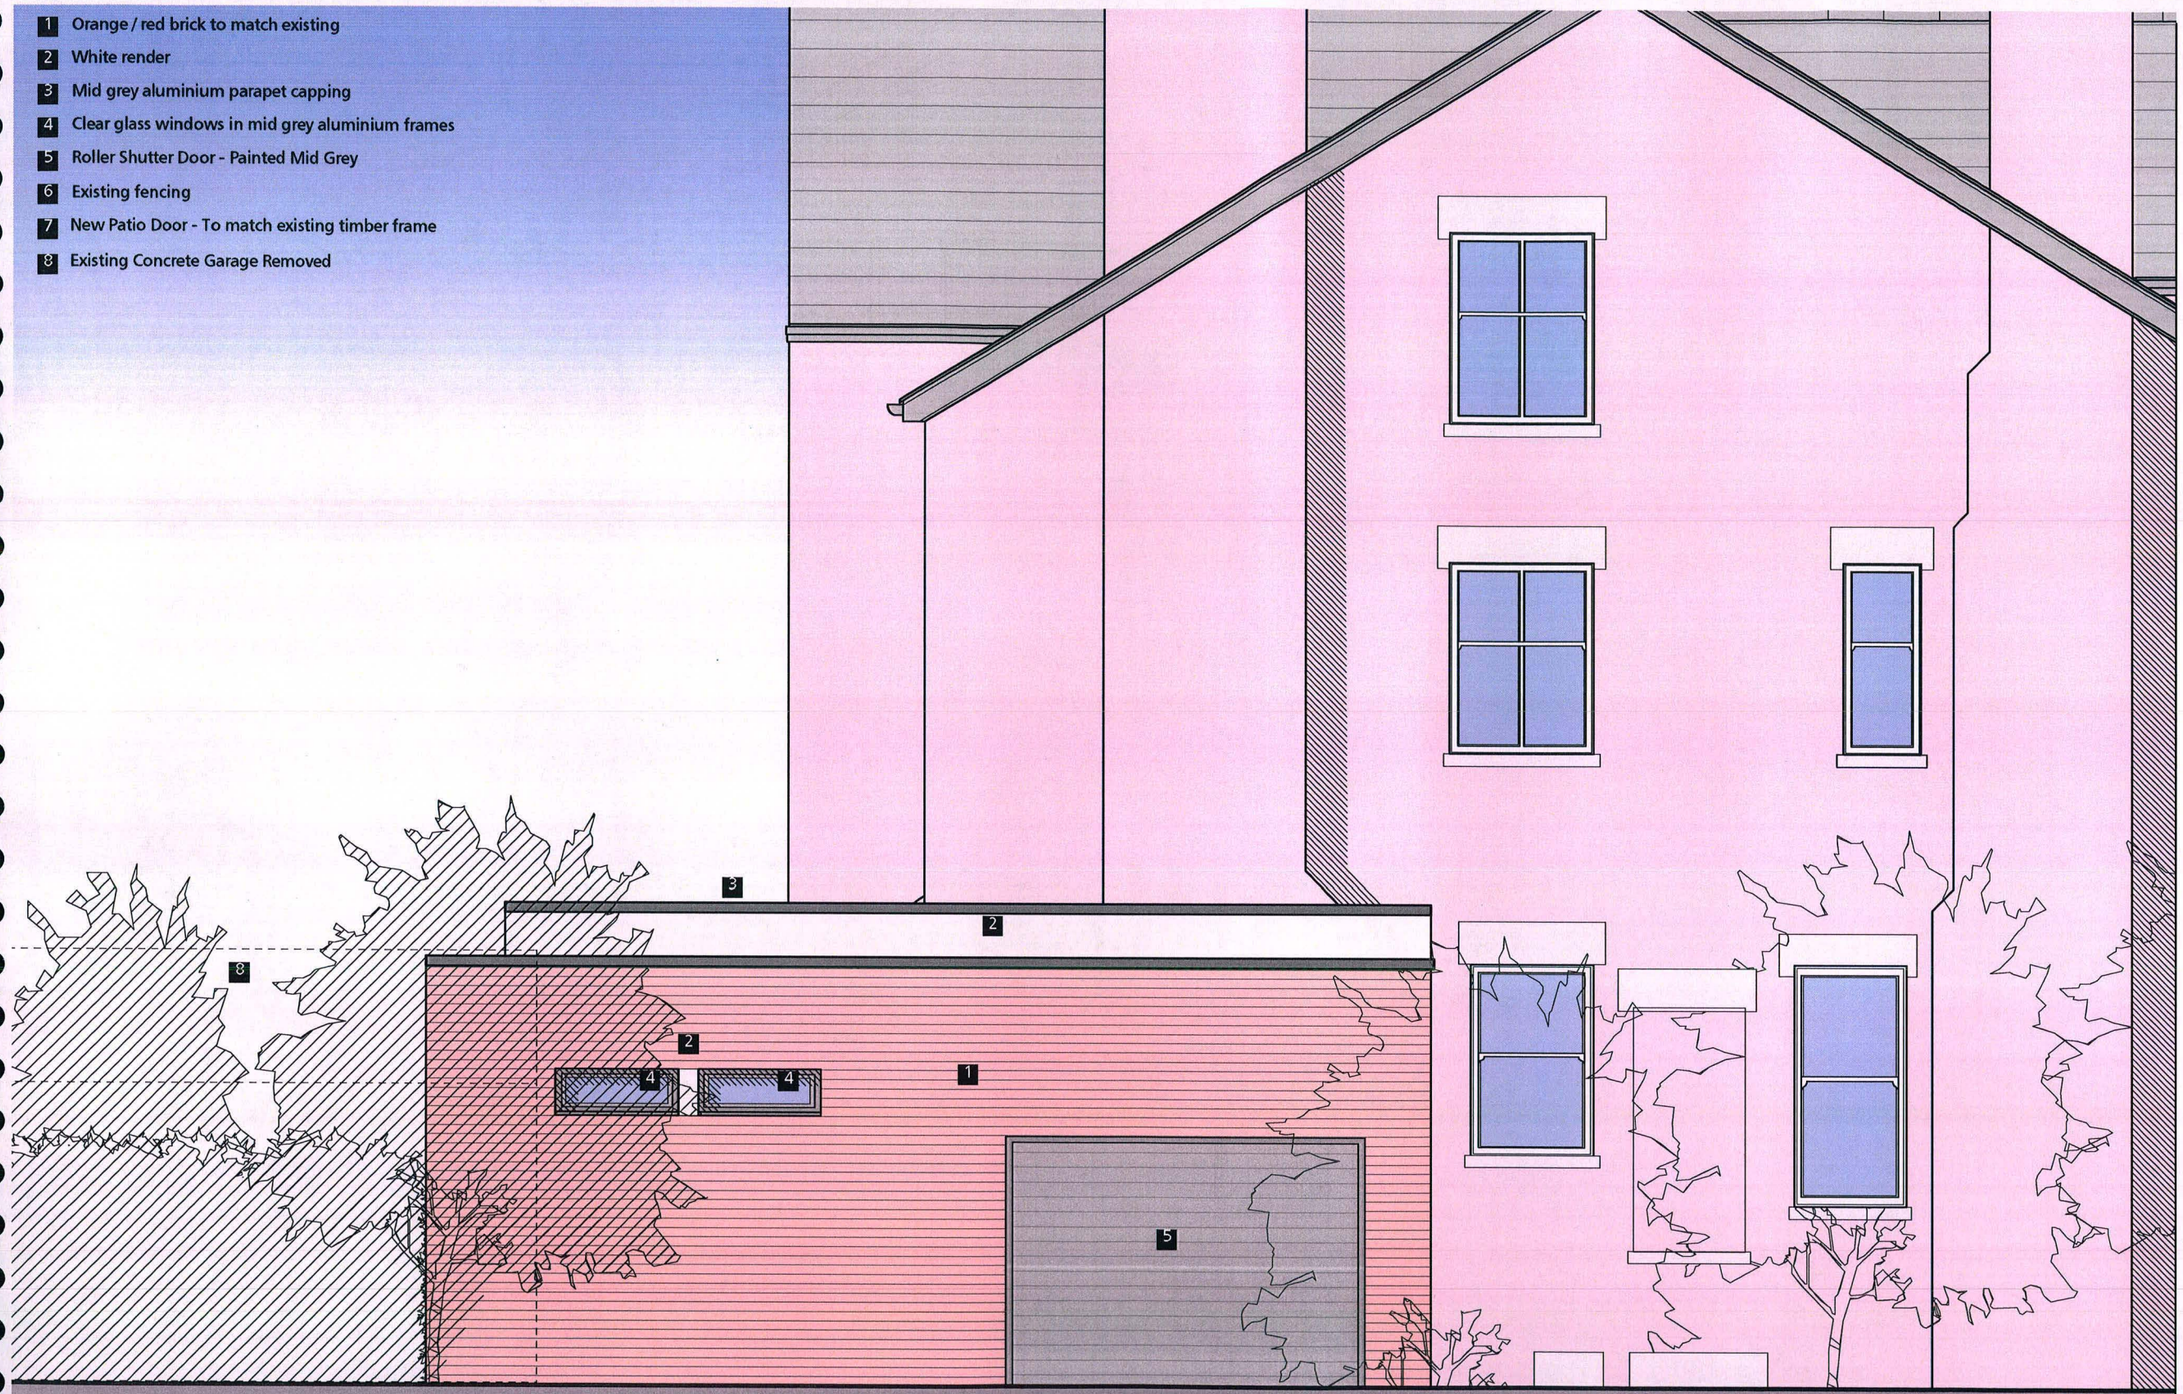

Design and drawings are the copyright of architecture:m.

Written permission must be sought before duplication

Any discrepancy found between information given on this drawing and that given elsewhere or recorded on site shall be notified immediately to the project architect in writing

Do not scale from this drawing or derive dimensions from digital media

All dimensions are to be checked prior to works commencing on site. Please note neighbouring homes have not been surveyed. Information is from Ordance Survey, and from mirroring the cleints property. Work on boundaries etc is subject to Party Wall Agreements etc

Status Key
S: Survey
F: Feasibility
P: Planning
D: Detailed Detail
T: Tender
C: Construction
B: As Built

Rev:	Date:	By:	Note:

architecture:m
RIBA
Chartered Practice
a: 1st floor,
12 tariff street,
manchester,
m1 2ff
t: +44 [0] 161 237 3324
f: +44 [0] 161 236 7448
e: mail@architecturem.co.uk

p: 4 Arundel Ave, Mcr
d: Prop' North Elev

d: 25.10.11
s: 1:50@a3
db: MA
n:

project: 285 drawing: 210 status: P rev: -

1 Orange / red brick to match existing
2 White render
3 Mid grey aluminium parapet capping
4 Clear glass windows in mid grey aluminium frames
5 Roller Shutter Door - Painted Mid Grey
6 Existing fencing
7 New Patio Door - To match existing timber frame
8 Existing Concrete Garage Removed

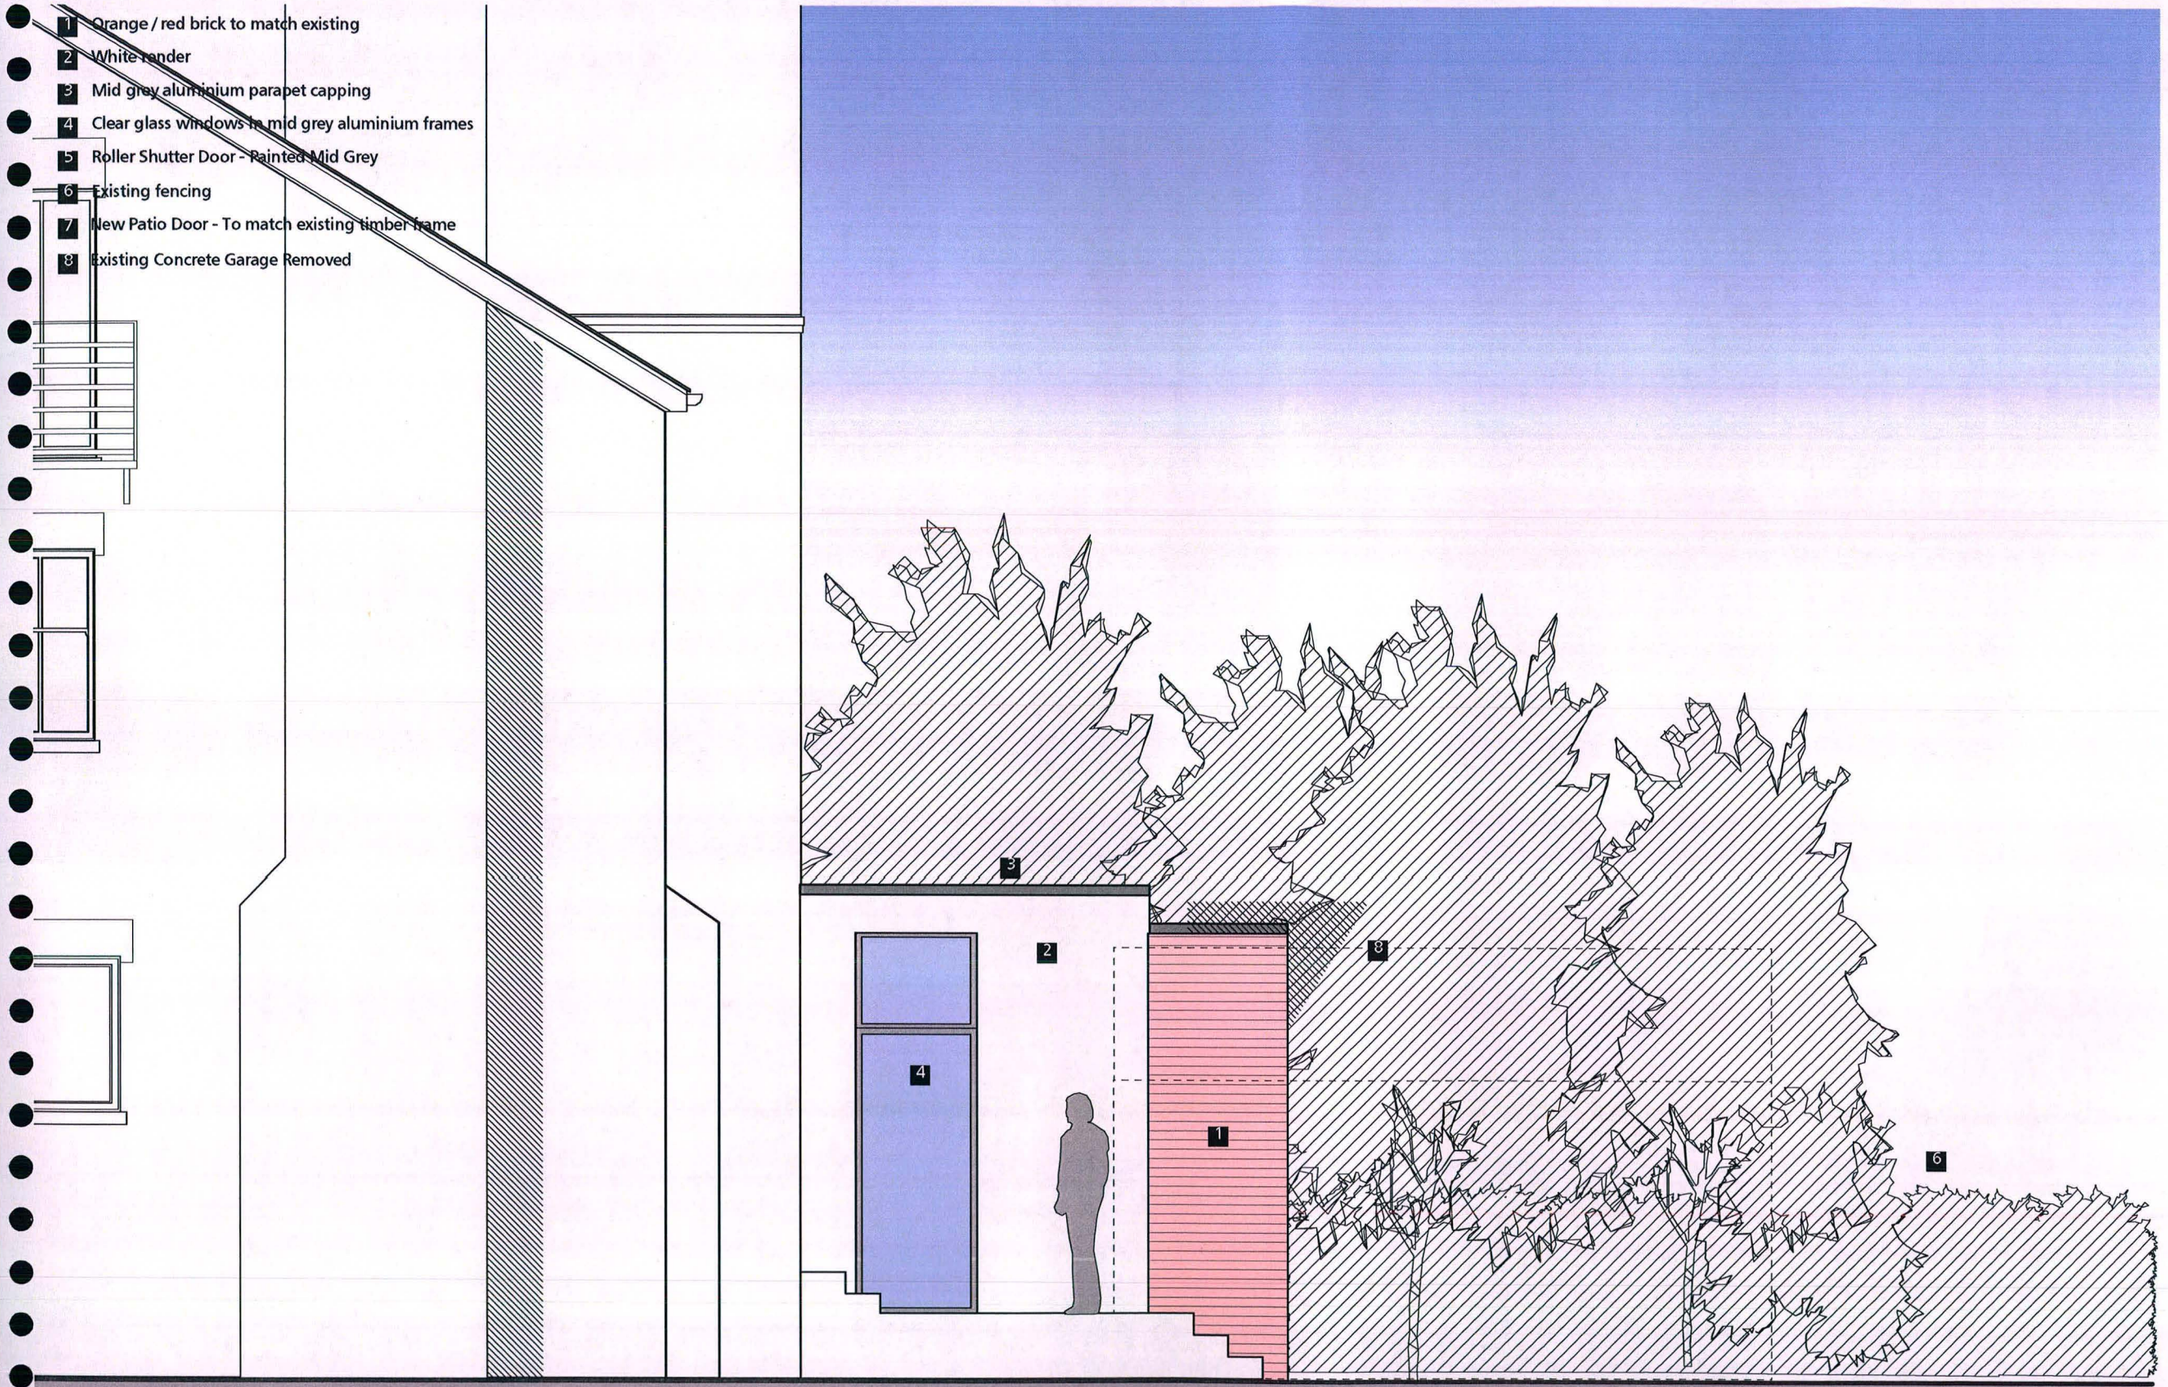

Design and drawings are the copyright of architecture:m.

Written permission must be sought before duplication

Any discrepancy found between information given on this drawing and that given elsewhere or recorded on site shall be notified immediately to the project architect in writing

Do not scale from this drawing or derive dimensions from digital media

All dimensions are to be checked prior to works commencing on site. Please note neighbouring homes have not been surveyed. Information is from Ordance Survey, and from mirroring the cleints property. Work on boundaries etc is subject to Party Wall Agreements etc

Status Key
S: Survey
F: Feasibility
P: Planning
D: Detailed Detail
T: Tender
C: Construction
B: As Built

Rev:	Date:	By:	Note:

architecture:m
RIBA
Chartered Practice
a: 1st floor,
12 tariff street,
manchester,
m1 2ff
t: +44 [0] 161 237 3324
f: +44 [0] 161 236 7448
e: mail@architecturem.co.uk

p: 4 Arundel Ave, Mcr
d: Prop' South Elev

d: 25.10.11
s: 1:50@a3
db: MA
n:

project: 285 drawing: 211 status: P rev: -

1 Orange / red brick to match existing
2 White render
3 Mid grey aluminium parapet capping
4 Clear glass windows in mid grey aluminium frames
5 Roller Shutter Door - Painted Mid Grey
6 Existing fencing
7 New Patio Door - To match existing timber frame
8 Existing Concrete Garage Removed

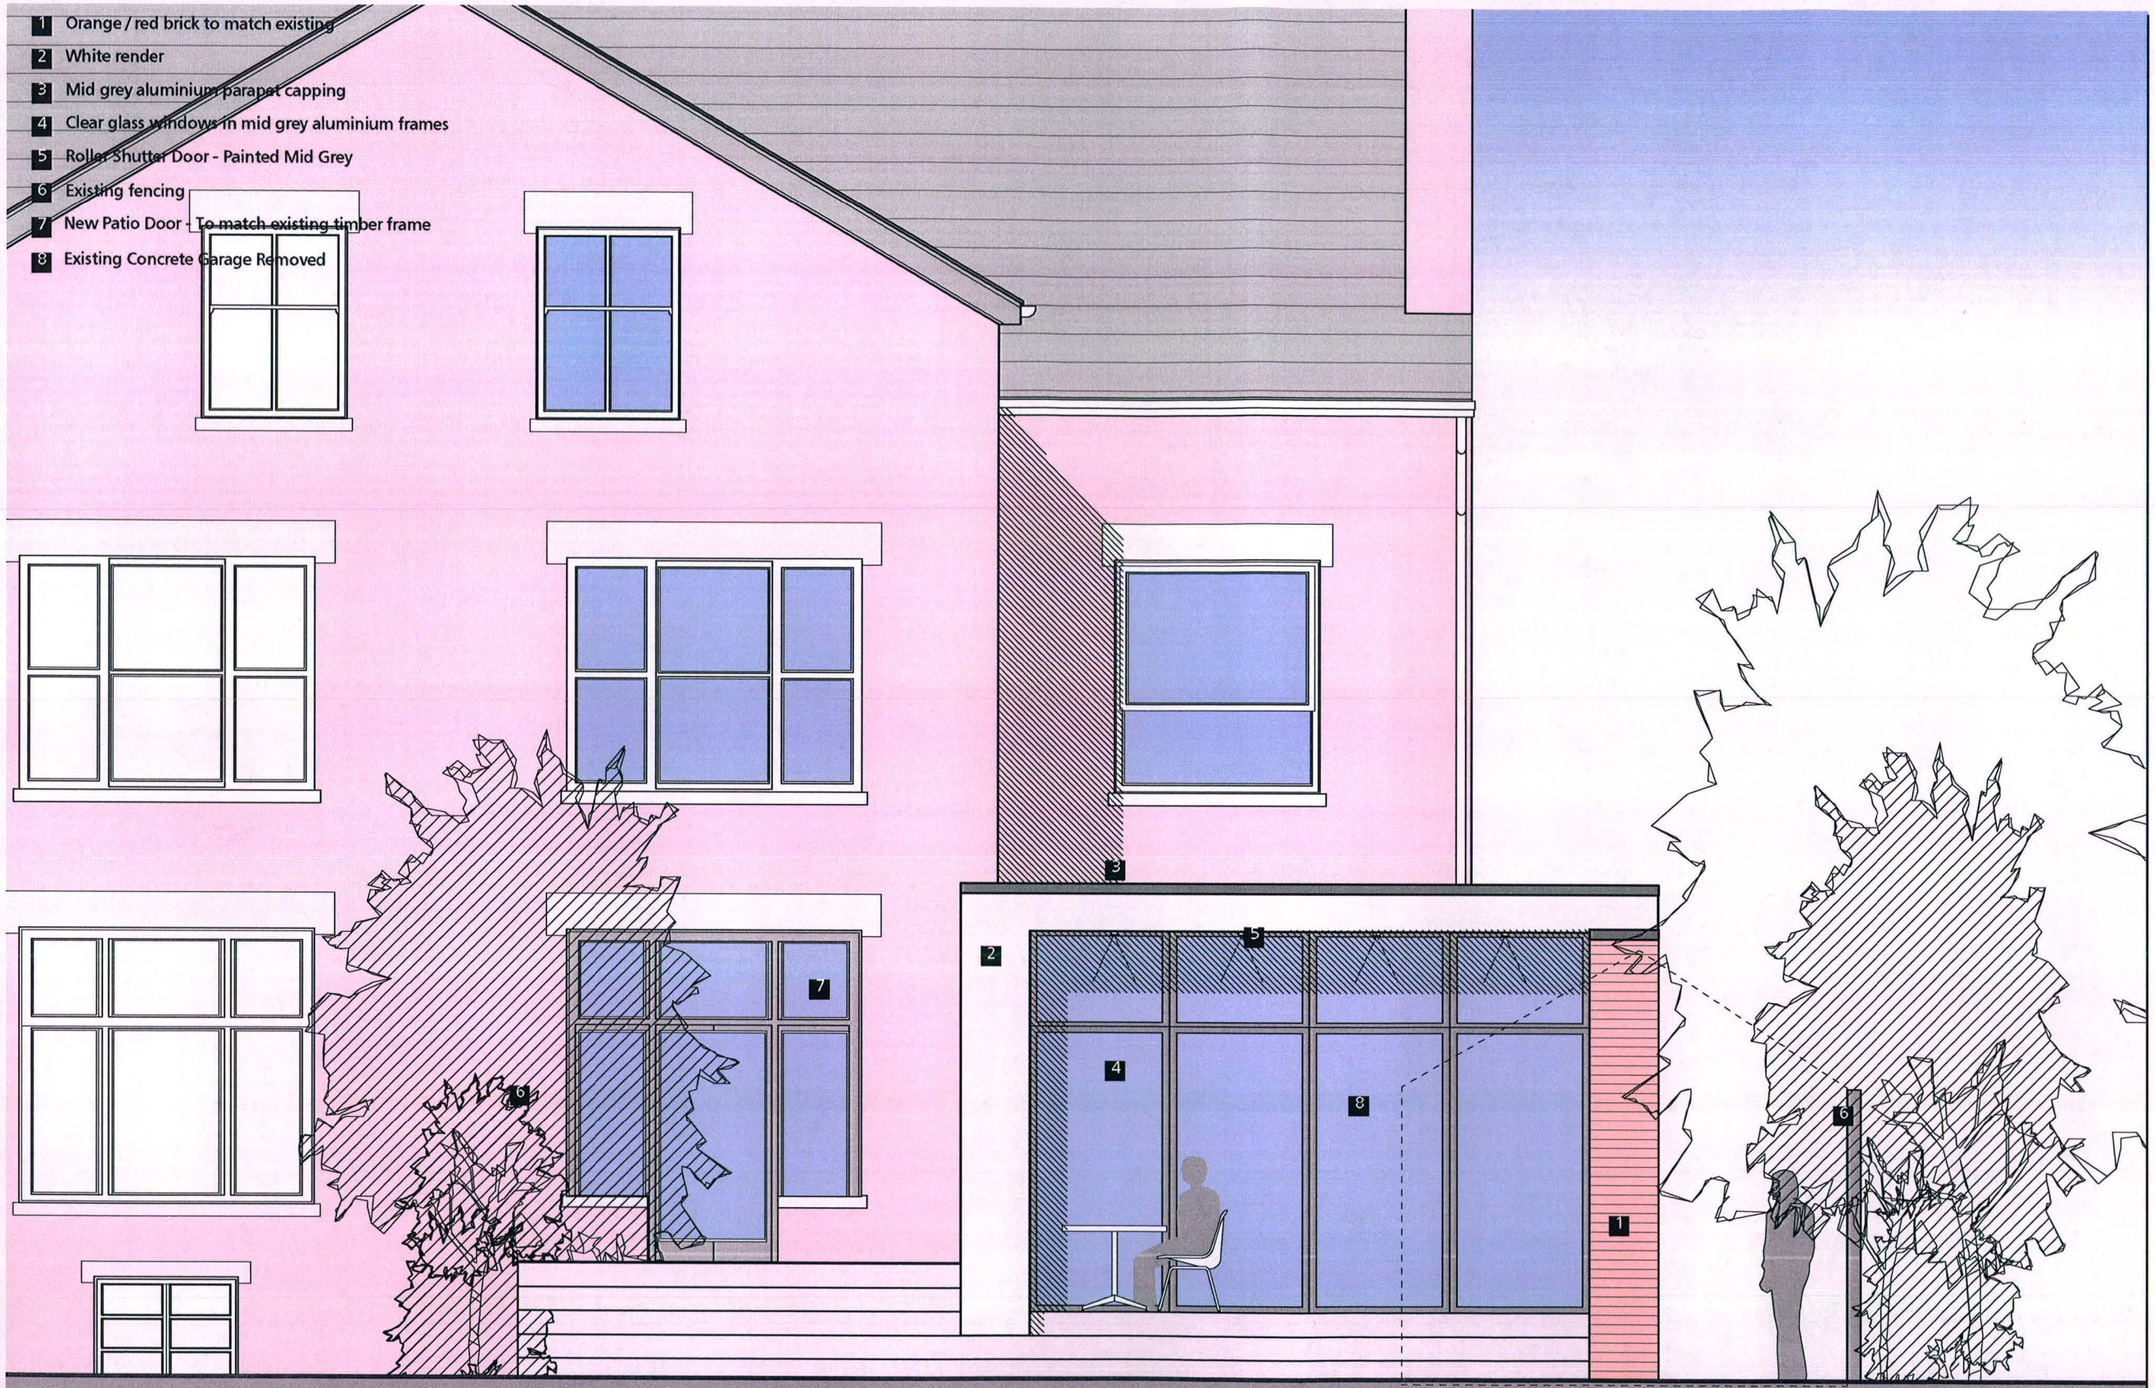

Design and drawings are the copyright of architecture:m.

Written permission must be sought before duplication

Any discrepancy found between information given on this drawing and that given elsewhere or recorded on site shall be notified immediately to the project architect in writing

Do not scale from this drawing or derive dimensions from digital media

All dimensions are to be checked prior to works commencing on site. Please note neighbouring homes have not been surveyed. Information is from Ordance Survey, and from mirroring the cleints property. Work on boundaries etc is subject to Party Wall Agreements etc

Status Key
S: Survey
F: Feasibility
P: Planning
D: Detailed Detail
T: Tender
C: Construction
B: As Built

Rev:	Date:	By:	Note:

architecture:m
RIBA
Chartered Practice
a: 1st floor,
12 tariff street,
manchester,
m1 2ff
t: +44 [0] 161 237 3324
f: +44 [0] 161 236 7448
e: mail@architecturem.co.uk

p: 4 Arundel Ave, Mcr
d: Prop' East Elev

d: 25.10.11
s: 1:50@a3
db: MA
n:

project: 285 · drawing: 212 · status: P · rev: -

1 Orange / red brick to match existing
2 White render
3 Mid grey aluminium parapet capping
4 Clear glass windows in mid grey aluminium frames
5 Roller Shutter Door - Painted Mid Grey
6 Existing fencing
7 New Patio Door - To match existing timber frame
8 Existing Concrete Garage Removed



Design and drawings are the copyright of architecture:m.

Written permission must be sought before duplication

Any discrepancy found between information given on this drawing and that given elsewhere or recorded on site shall be notified immediately to the project architect in writing

Do not scale from this drawing or derive dimensions from digital media

All dimensions are to be checked prior to works commencing on site. Please note neighbouring homes have not been surveyed. Information is from Ordance Survey, and from mirroring the clients property. Work on boundaries etc is subject to Party Wall Agreements etc

Status Key
S: Survey
F: Feasibility
P: Planning
D: Detailed Detail
T: Tender
C: Construction
B: As Built

Rev:	Date:	By:	Note:

architecture:m
RIBA
Chartered Practice
a: 1st floor,
12 tariff street,
manchester,
m1 2ff
t: +44 [0] 161 237 3324
f: +44 [0] 161 236 7448
e: mail@architecturem.co.uk

p: 4 Arundel Ave, Mcr
d: Prop' West Elev

d: 25.10.11
s: 1:50@a3
db: MA
n:

project: 285 · drawing: 213 · status: P · rev: -

1 Orange / red brick to match existing
2 White render
3 Mid grey aluminium parapet capping
4 Clear glass windows in mid grey aluminium frames
5 Roller Shutter Door - Painted Mid Grey
6 Existing fencing
7 New Patio Door - To match existing timber frame
8 Existing Concrete Garage Removed



Design and drawings are the copyright of architecture:m.

Written permission must be sought before duplication

Any discrepancy found between information given on this drawing and that given elsewhere or recorded on site shall be notified immediately to the project architect in writing

Do not scale from this drawing or derive dimensions from digital media

All dimensions are to be checked prior to works commencing on site. Please note neighbouring homes have not been surveyed. Information is from Ordance Survey, and from mirroring the cleints property. Work on boundaries etc is subject to Party Wall Agreements etc

Status Key
S: Survey
F: Feasibility
P: Planning
D: Detailed Detail
T: Tender
C: Construction
B: As Built

Rev:	Date:	By:	Note:

architecture:m
RIBA
Chartered Practice
a: 1st floor,
12 tariff street,
manchester,
m1 2ff
t: +44 [0] 161 237 3324
f: +44 [0] 161 236 7448
e: mail@architecturem.co.uk

p: 4 Arundel Ave, Mcr
d: Prop' North Elev

d: 25.10.11
s: 1:50@a3
db: MA
n:

project: 285 · drawing: 220 · status: P · rev: -

1 Orange / red brick to match existing
2 White render
3 Mid grey aluminium parapet capping
4 Clear glass windows in mid grey aluminium frames
5 Roller Shutter Door - Painted Mid Grey
6 Existing fencing
7 New Patio Door - To match existing timber frame
8 Existing Concrete Garage Removed



Design and drawings are the copyright of architecture:m.

Written permission must be sought before duplication

Any discrepancy found between information given on this drawing and that given elsewhere or recorded on site shall be notified immediately to the project architect in writing

Do not scale from this drawing or derive dimensions from digital media

All dimensions are to be checked prior to works commencing on site. Please note neighbouring homes have not been surveyed. Information is from Ordance Survey, and from mirroring the cleints property. Work on boundaries etc is subject to Party Wall Agreements etc

Status Key
S: Survey
F: Feasibility
P: Planning
D: Detailed Detail
T: Tender
C: Construction
B: As Built

Rev:	Date:	By:	Note:

architecture:m
RIBA
Chartered Practice
a: 1st floor,
12 tariff street,
manchester,
m1 2ff
t: +44 (0) 161 237 3324
f: +44 (0) 161 236 7448
e: mail@architecturem.co.uk

p: 4 Arundel Ave, Mcr
d: Prop' South Elev

d: 25.10.11
s: 1:100@a3
db: MA
n:

project: 285 · drawing: 221 · status: P · rev: -

1 Orange / red brick to match existing
2 White render
3 Mid grey aluminium parapet capping
4 Clear glass windows in mid grey aluminium frames
5 Roller Shutter Door - Painted Mid Grey
6 Existing fencing
7 New Patio Door - To match existing timber frame
8 Existing Concrete Garage Removed



Design and drawings are the copyright of architecture:m.

Written permission must be sought before duplication

Any discrepancy found between information given on this drawing and that given elsewhere or recorded on site shall be notified immediately to the project architect in writing

Do not scale from this drawing or derive dimensions from digital media

All dimensions are to be checked prior to works commencing on site. Please note neighbouring homes have not been surveyed. Information is from Ordance Survey, and from mirroring the cleints property. Work on boundaries etc is subject to Party Wall Agreements etc

Status Key
S: Survey
F: Feasibility
P: Planning
D: Detailed Detail
T: Tender
C: Construction
B: As Built

Rev:	Date:	By:	Note:

architecture:m
RIBA
Chartered Practice
a: 1st floor,
12 tariff street,
manchester,
m1 2ff
t: +44 [0] 161 237 3324
f: +44 [0] 161 236 7448
e: mail@architecturem.co.uk

p: 4 Arundel Ave, Mcr
d: Prop' East Elev

d: 25.10.11
s: 1:100@a3
db: MA
n:

project: 285 · drawing: 222 · status: P · rev: -

1 Orange / red brick to match existing
2 White render
3 Mid grey aluminium parapet capping
4 Clear glass windows in mid grey aluminium frames
5 Roller Shutter Door - Painted Mid Grey
6 Existing fencing
7 New Patio Door - To match existing timber frame
8 Existing Concrete Garage Removed



Design and drawings are the copyright of architecture:m.

Written permission must be sought before duplication

Any discrepancy found between information given on this drawing and that given elsewhere or recorded on site shall be notified immediately to the project architect in writing

Do not scale from this drawing or derive dimensions from digital media

All dimensions are to be checked prior to works commencing on site. Please note neighbouring homes have not been surveyed. Information is from Ordance Survey, and from mirroring the cleints property. Work on boundaries etc is subject to Party Wall Agreements etc

Status Key
S: Survey
F: Feasibility
P: Planning
D: Detailed Detail
T: Tender
C: Construction
B: As Built

Rev:	Date:	By:	Note:

architecture:m
RIBA
Chartered Practice
a: 1st floor,
12 tariff street,
manchester,
m1 2ff
t: +44 (0) 161 237 3324
f: +44 (0) 161 236 7448
e: mail@architecturem.co.uk

p: 4 Arundel Ave, Mcr
d: Prop' West Elev

d: 25.10.11
s: 1:50@a3
db: MA
n:

project: 285 drawing: 213 status: P rev: -