

EXISTING FRONT ELEVATION.

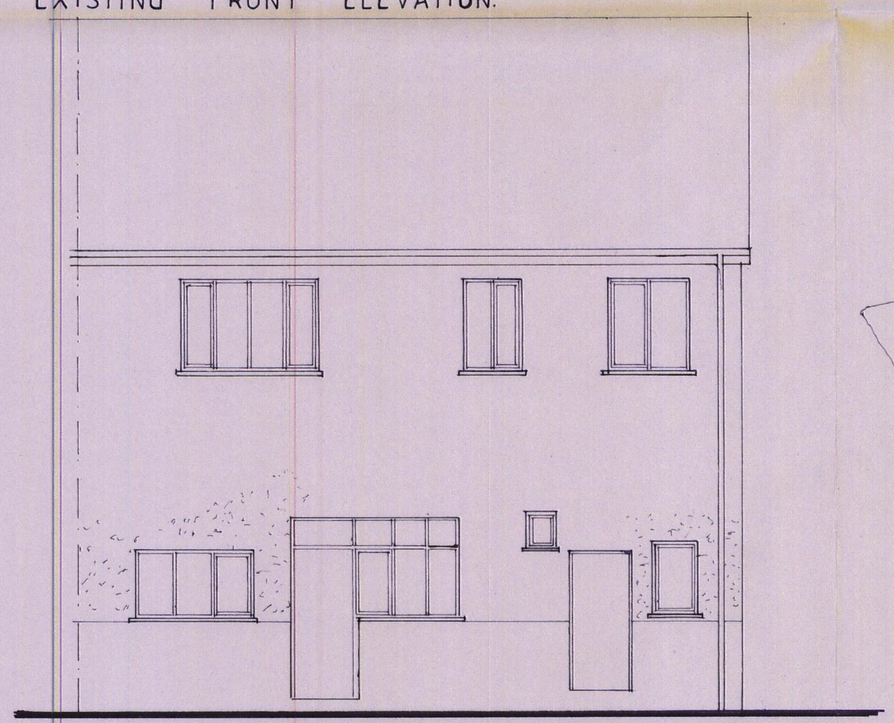

EXISTING REAR ELEVATION.

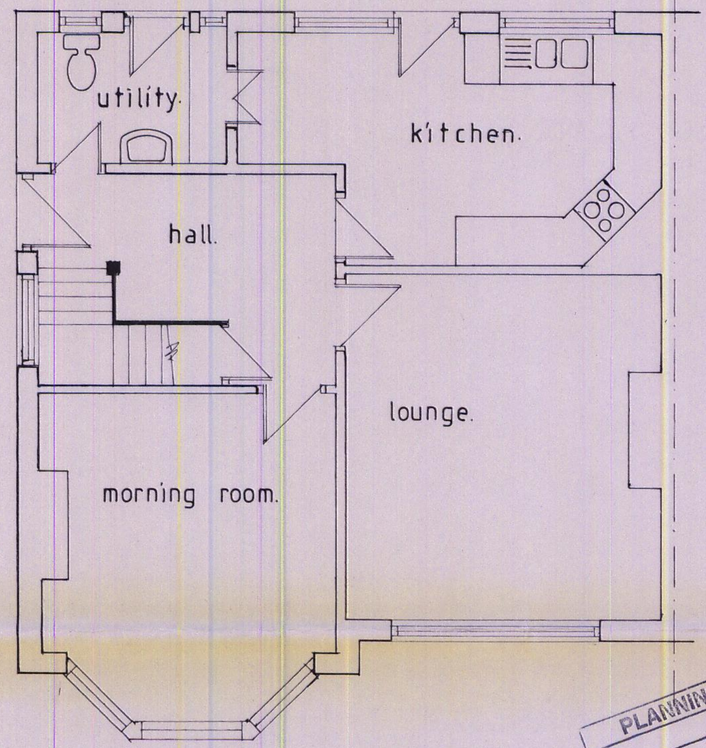

EXISTING GROUND FLOOR PLAN.

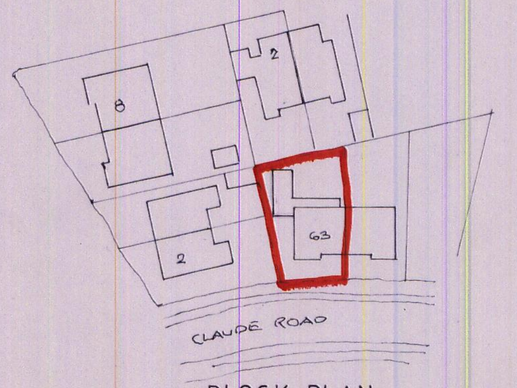

BLOCK PLAN. scale 1:500

PLANNING
ACK'D
REPLIED
RECD - 2 NOV 2009
RECD DATE

CIOB
K J AINSWORTH & ASSOCIATES
Planning and Design Consultants
40 Woodbourne Road, Brooklands, Sale
Cheshire M33 3TN
Telephone 07973 642021

client
MR. Q. CULLEN.
63 CLAUDE ROAD.
CHOLTON CUM HARDY.
M21 8 DE.

scale	date	drawing no
1:50	Oct 09	AB/1.
drawing: existing and elevations.		job no: 09 212

do not scale from this drawing

©