

Existing building windows



Existing photograph showing balcony/terrace and balustrading to be removed

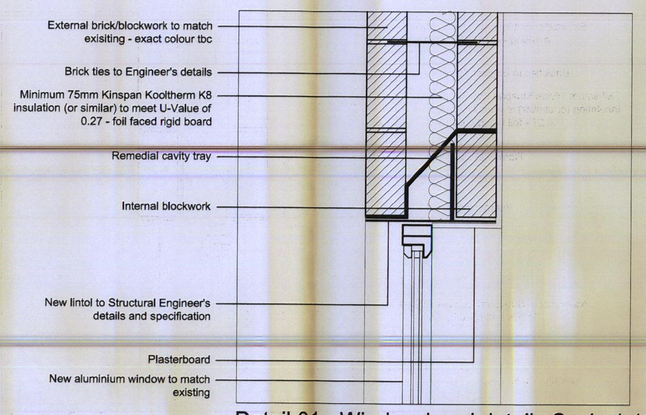

Detail 01 - Window head detail Scale 1:10

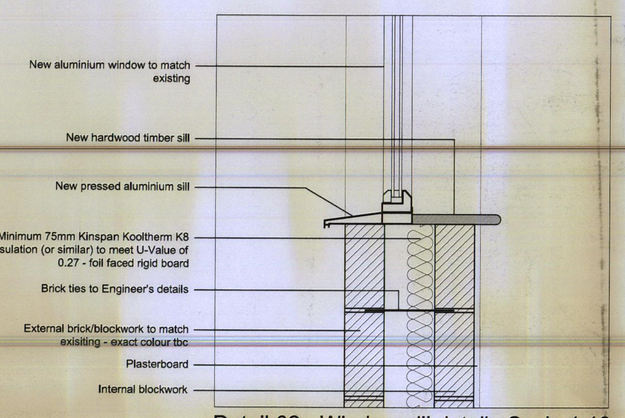

Detail 02 - Window sill detail Scale 1:10

oea

notes:

All dimensions are in millemetres unless stated otherwise. No dimensions to be scaled from drawings. All dimensions to be checked on site prior to manufacture.

Any discrepancies between drawings and site conditions are to be reported to the contract manager.

This drawing is to be read in conjunction with all relevant Structural Engineers and Mechanical & Electrical Engineers drawings and specification.

All new window dimensions to be measured on site prior to fabrication

Aluminium windows to match existing

All new steel work to Structural Engineets details and Specification

New brick/blockwork to match existing

SERVICE YARD

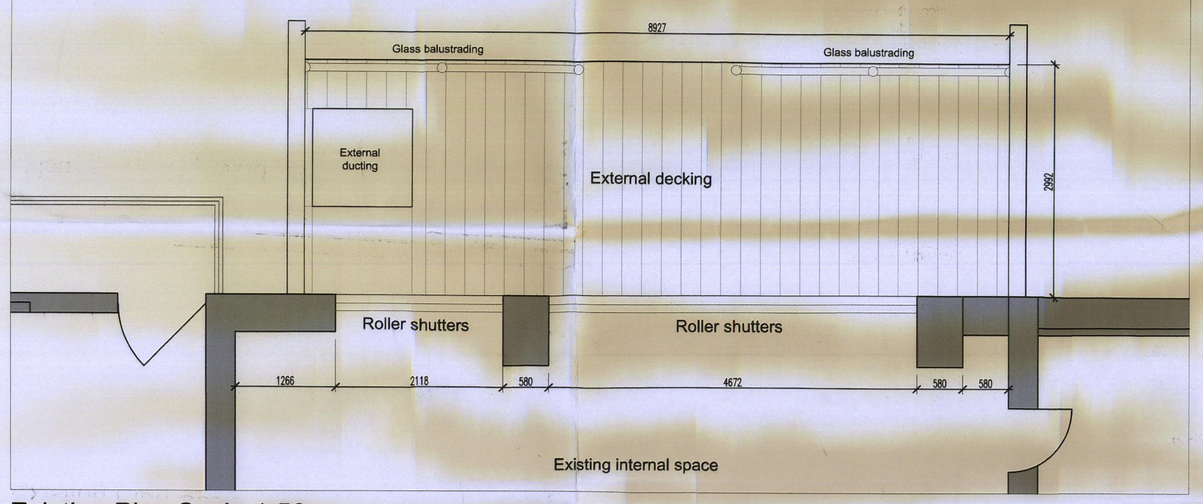

Existing Plan Scale 1:50

SERVICE YARD

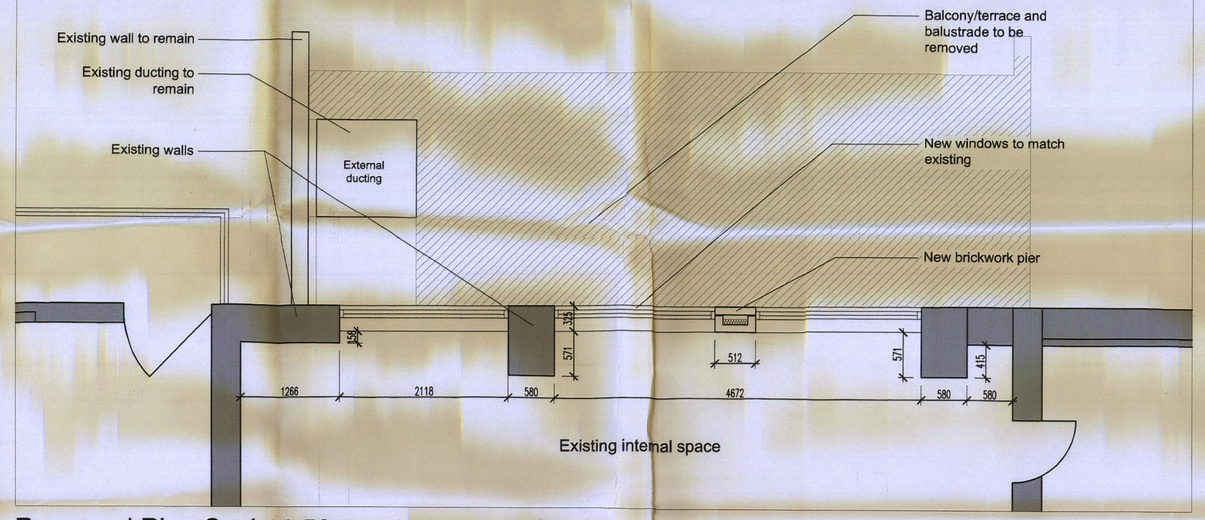

Proposed Plan Scale 1:50

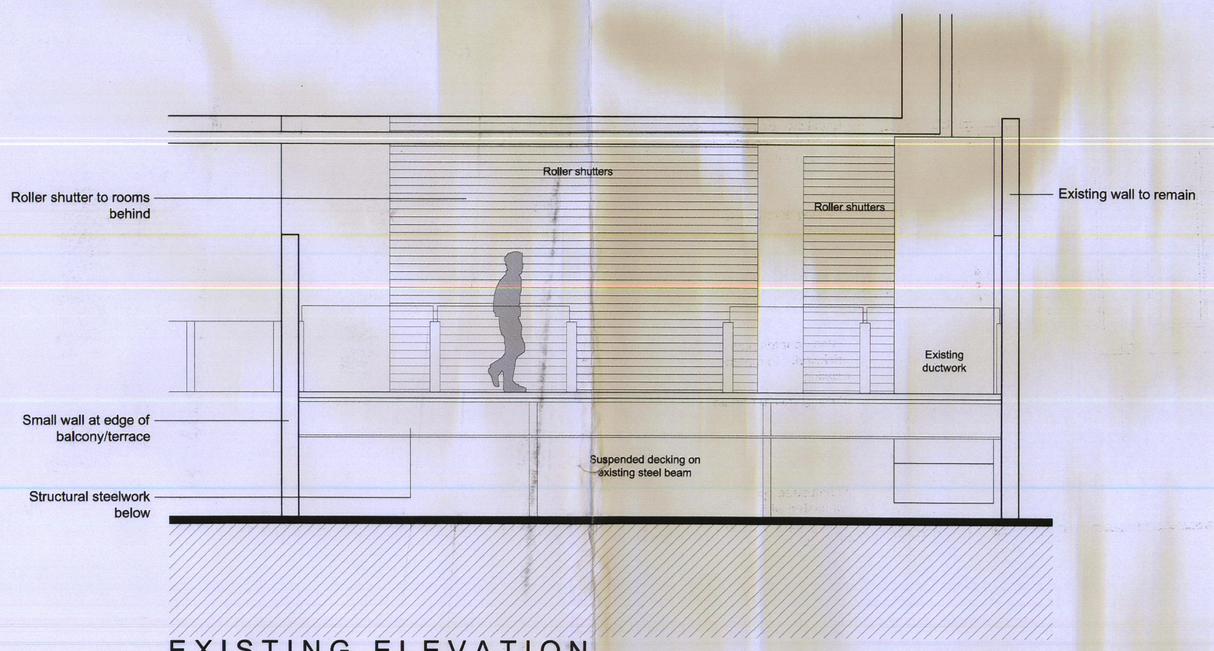

EXISTING ELEVATION

scale 1:50

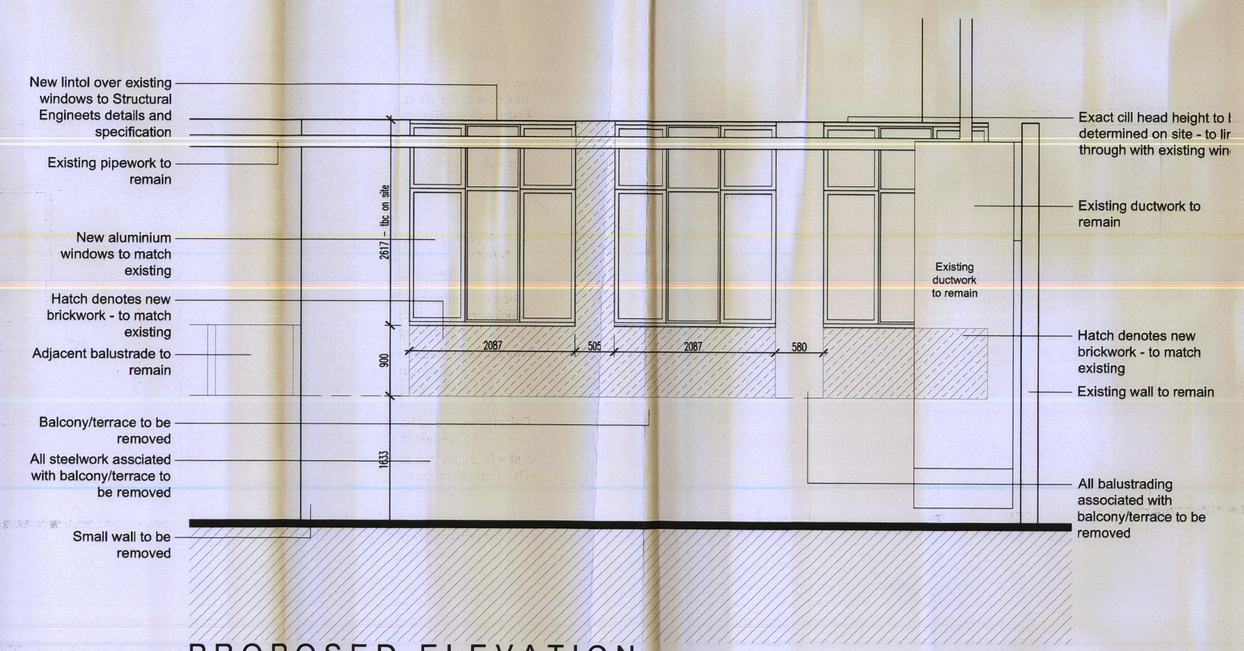

PROPOSED ELEVATION

scale 1:50

PLANNING
ACKD
14 JAN 2010

dwg status:

PRELIMINARY

Rev	Description	Date	By	Chk
A	Details 01 and 02 added	14.12.09	SJ	.

oconnell east architects

12 little lever street,
manchester, m1 1hr
T: +44 (0) 161 907 3325
F: +44 (0) 161 907 3120
www.oea.org.uk

dwg title:	Existing and Proposed Plan and Elevations
job Title:	Bridgewater House for Bruntwood
scale:	1:00 @ A0
drawn:	SJ
date:	Dec 09
job no:	1028
dwg no:	1028/001
rev:	A