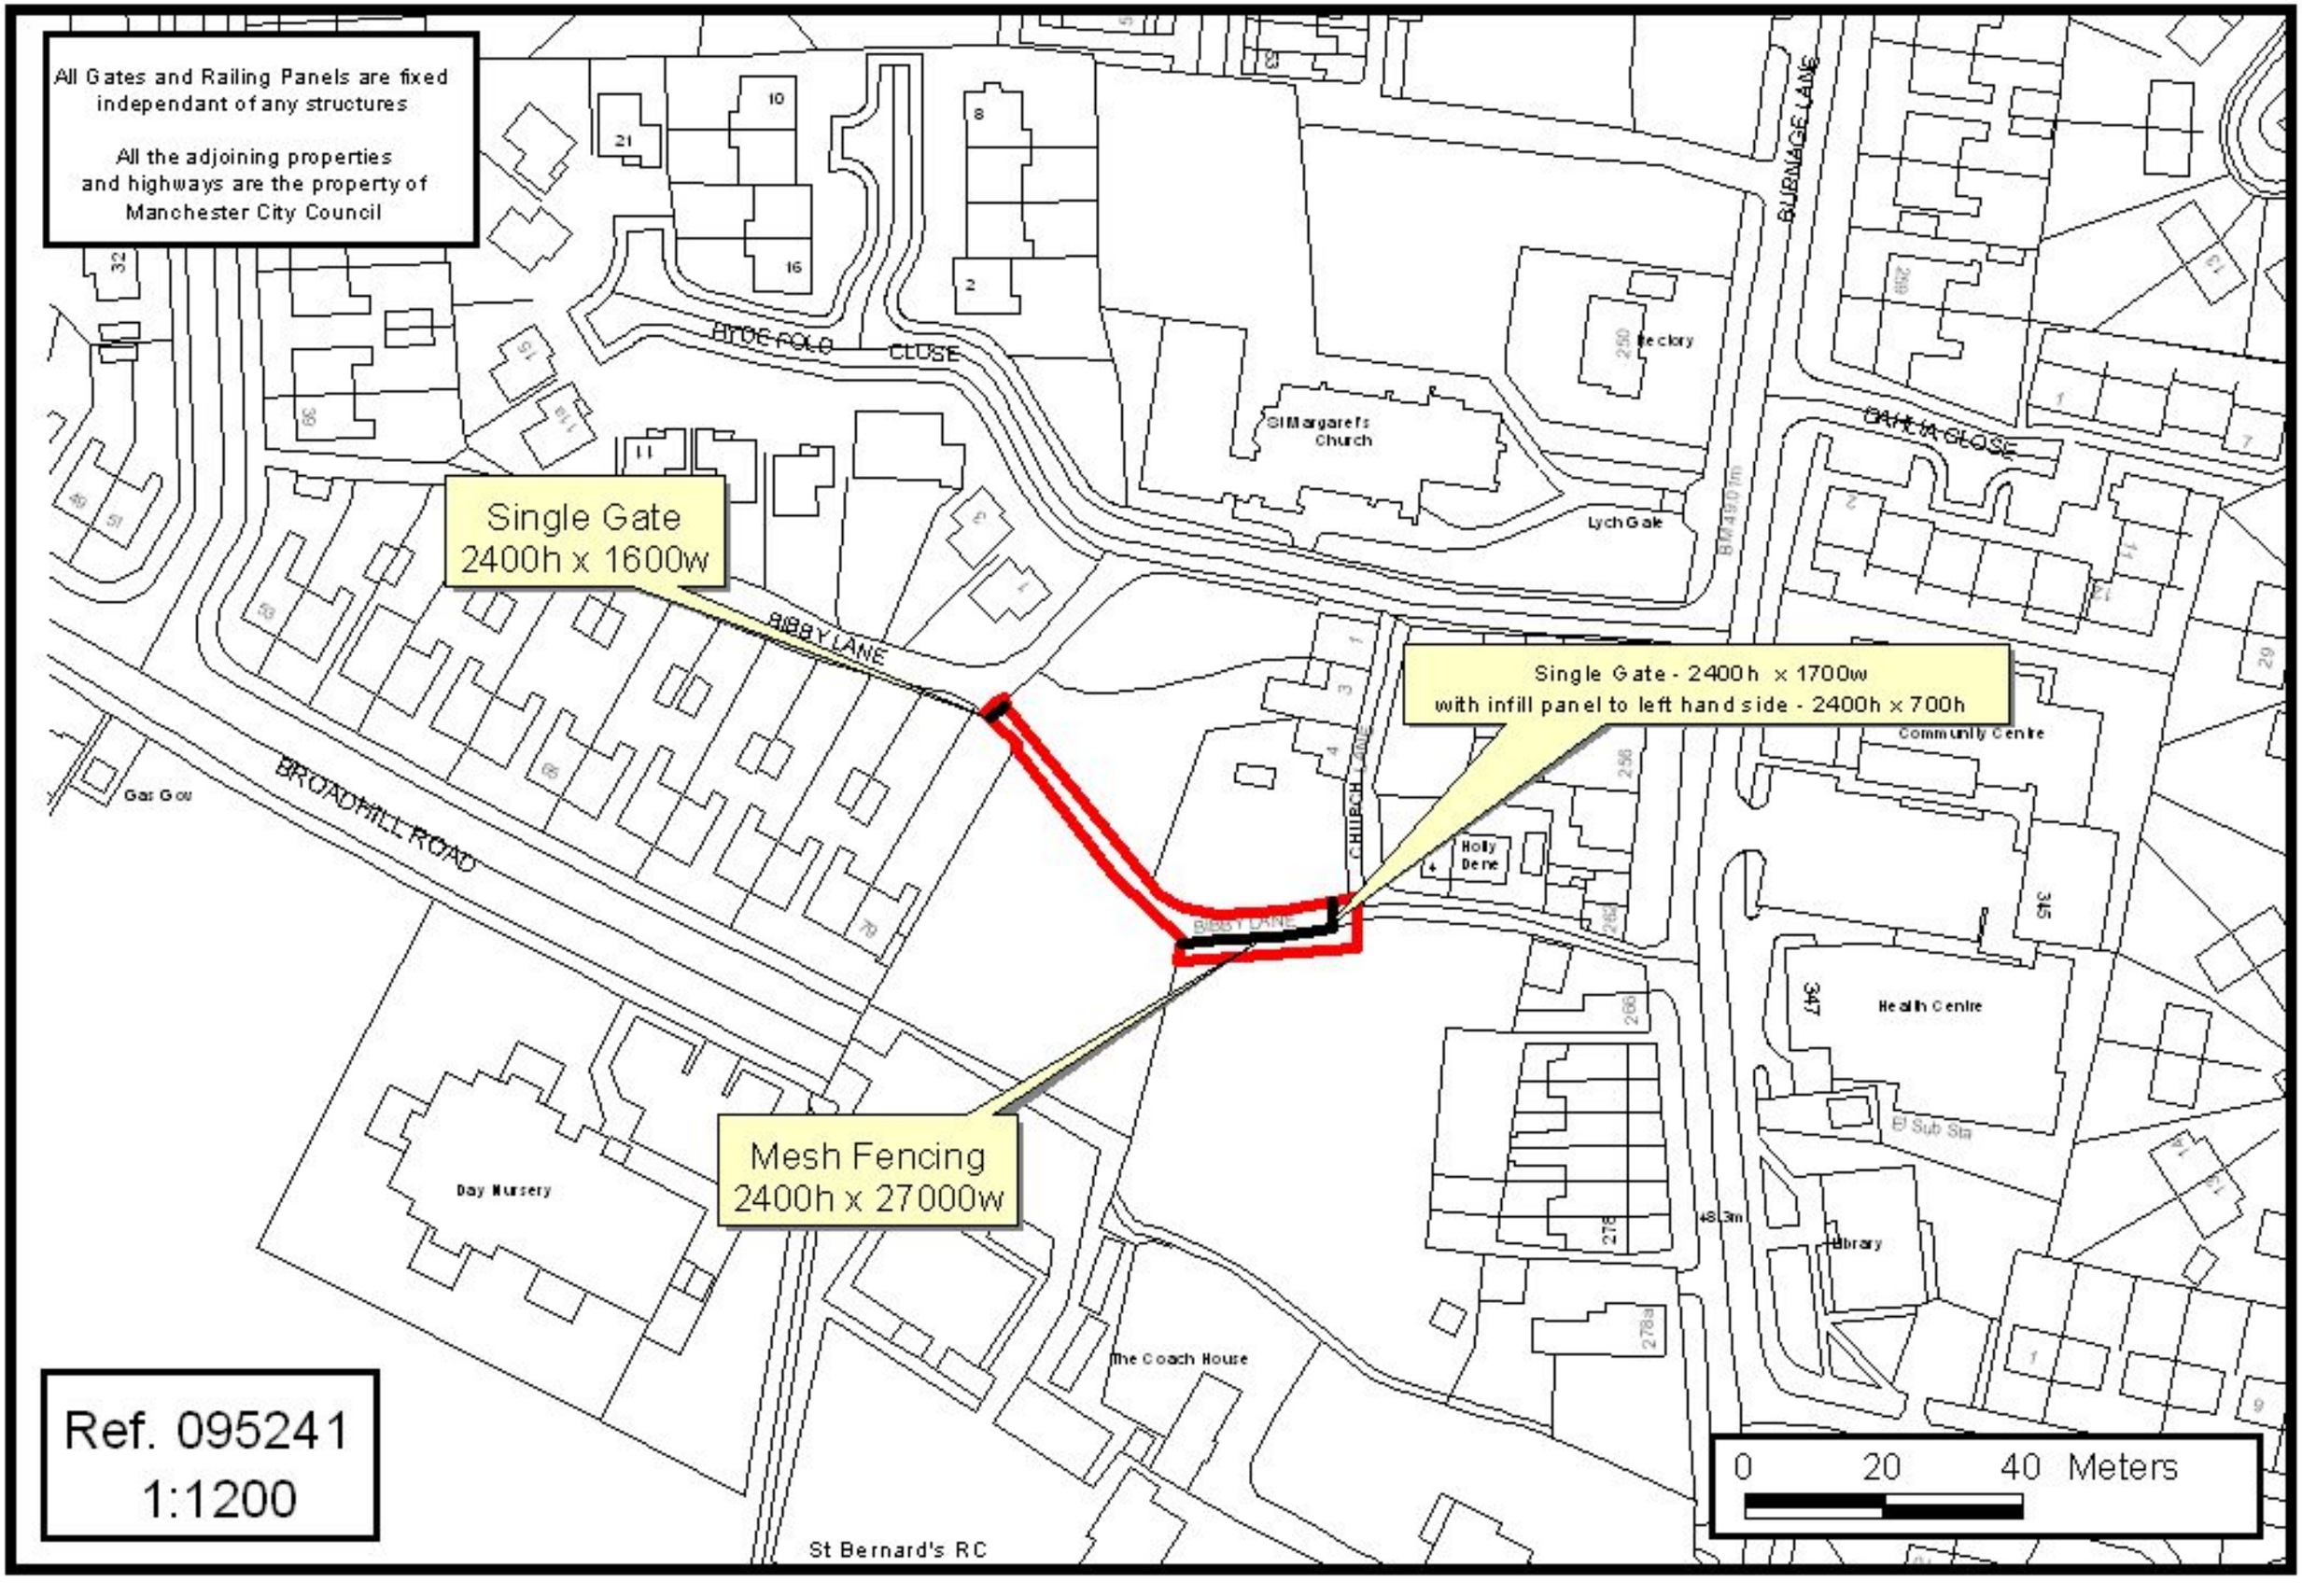
All Gates and Railing Panels are fixed independant of any structures
All the adjoining properties and highways are the property of Manchester City Council
Single Gate
2400h x 1600w
Single Gate - 2400h x 1700w
with infill panel to left hand side - 2400h x 700h
Mesh Fencing
2400h x 27000w
Ref. 095241
1:1200
0 20 40 Meters
HYDE FOLD CLOSE
BIBBY LANE
BROADHILL ROAD
BURNAGE LANE
DAHLIA CLOSE
CHURCH LANE
St Margaret's Church
Lych Gate
Rectory
Holly Dene
Community Centre
Health Centre
El Sub Sta
Library
Day Nursery
The Coach House
St Bernard's RC
Gas Gov