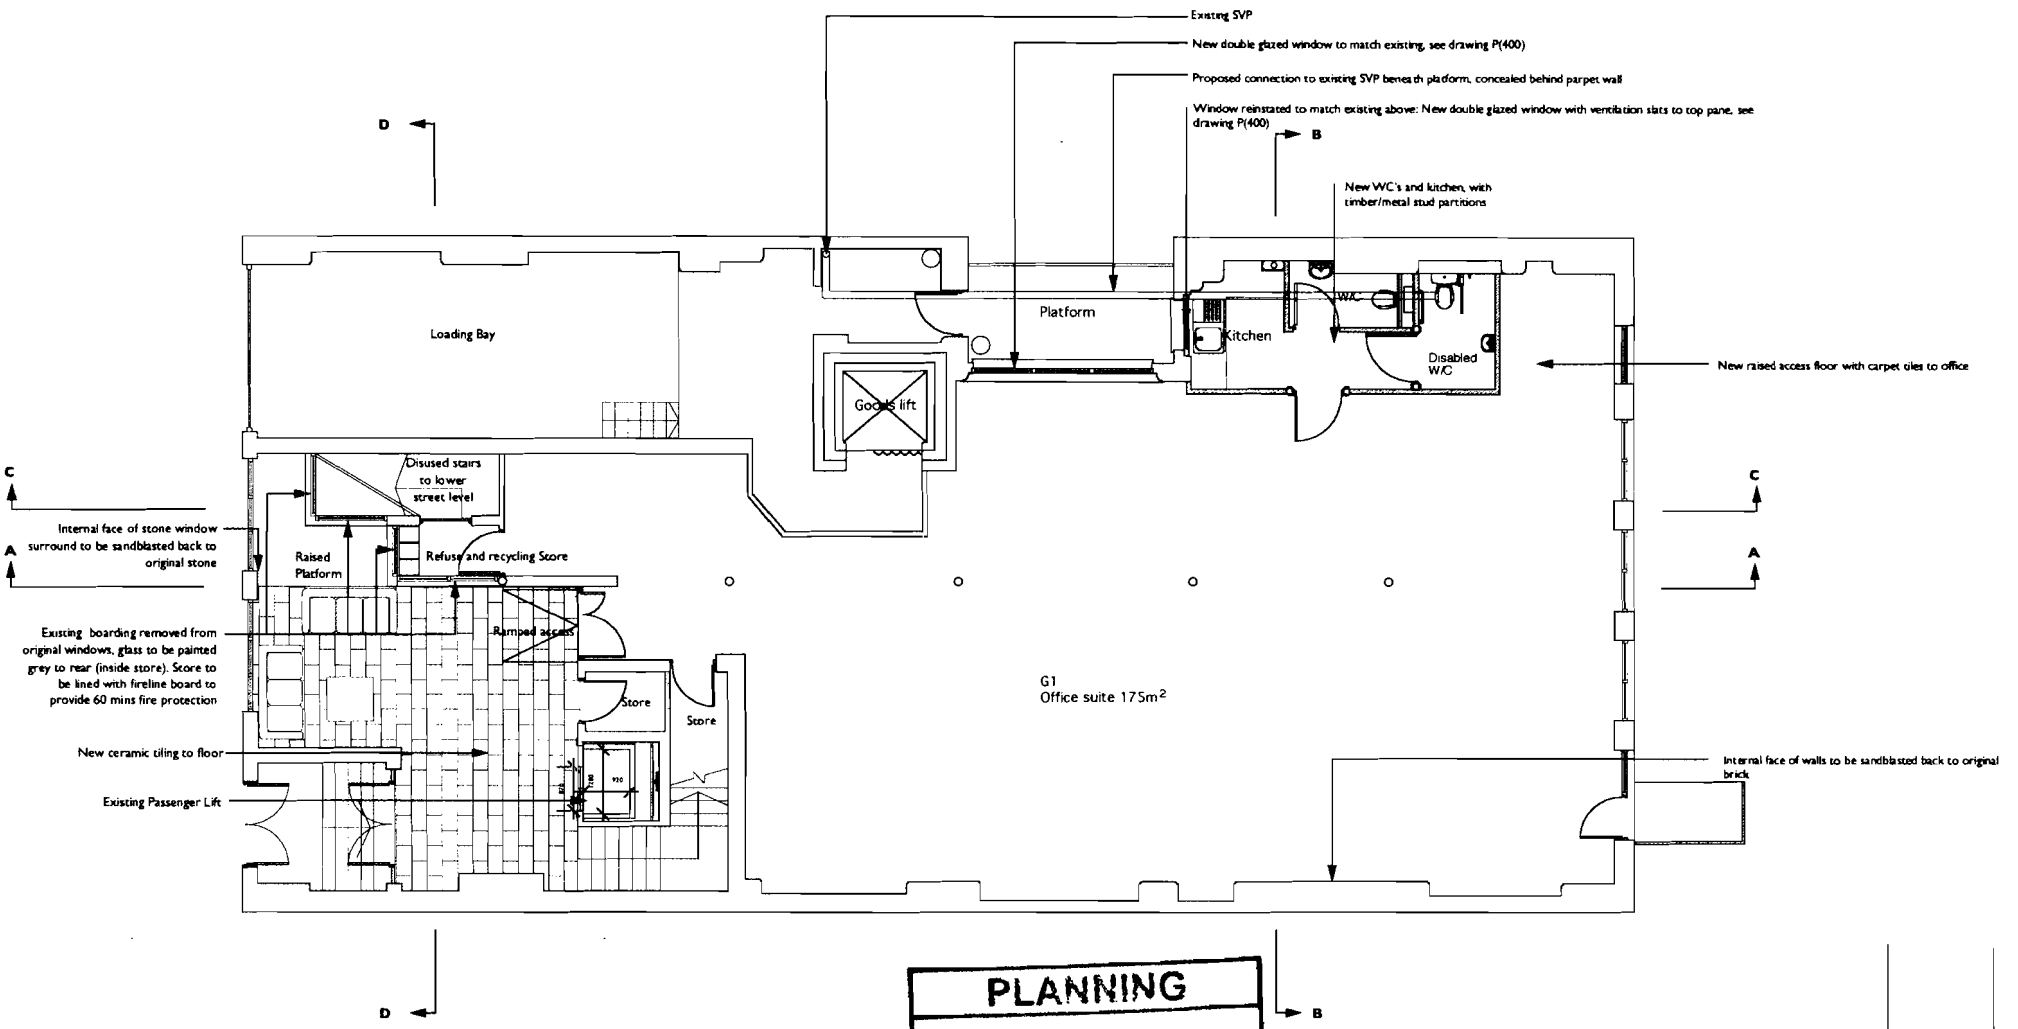

PLANNING

ACK'D

REPLIED

RECD 24 JUL 2008

	RECD	DATE
N		
M		
M		

FOIL ACTION

description		
Bin store added	11/07/2008	B
Lift dimensions added	29/05/2008	A

AMAZON HOUSE - MANCHESTER

Proposed floor plans
Ground Floor

scheme 1226
no **P(100)**
rev B
scale 1:100@A1
date 29/05/08
drawn HP SCD

makinarchitecture
www.makinarchitecture.com
t 0161 2360051 f 0161 2283442

DO NOT SCALE FROM THIS DRAWING
DIMENSIONS TO BE CHECKED ON SITE

SK sketch P proposed T tender C construction AB issue