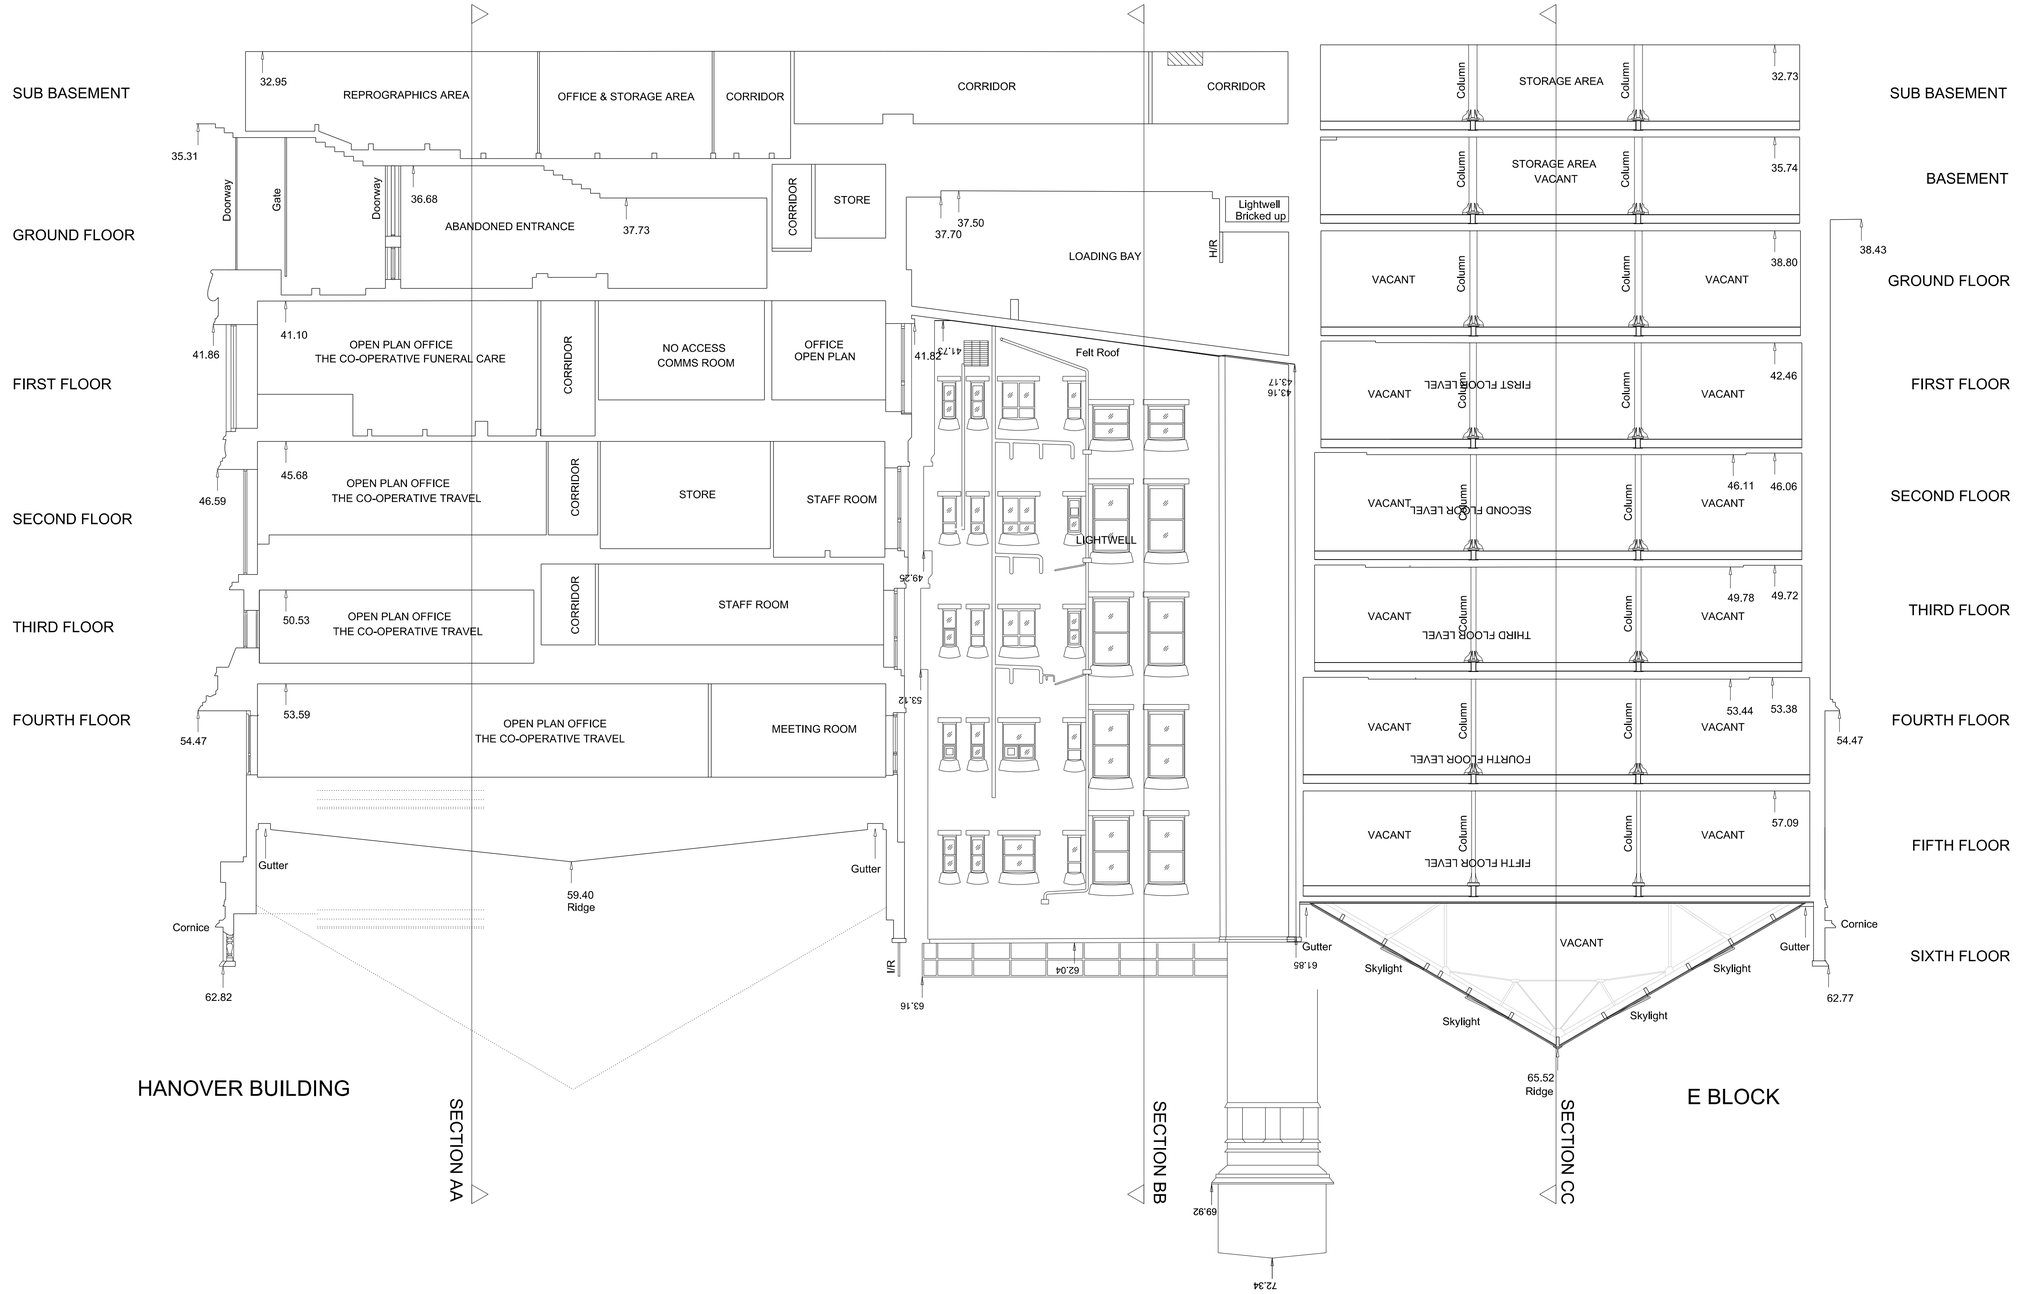

roger stephenson architects
aeroworks
5 adair street manchester M1 2NQ
t 0161 273 7204 f 0161 272 8553
mail@rogerstephenson-architects.com
www.rogerstephenson-architects.com

planning document

issued for

checked by

drawn by
ajo

date
june 2012

scale
1:100 @ A1
1:200 @ A3

title
existing courtyard elevations south (parallel to balloon st)

revision
-

drawing number
al(05)206

job number
1302

project
Hanover and E-Block

notes / revision

This design and drawing is the copyright of roger stephenson architects limited and may not be reproduced in any form whatsoever without prior written consent. Issue of the drawing does not impart any real or implied copyright licence.
do not scale from this drawing