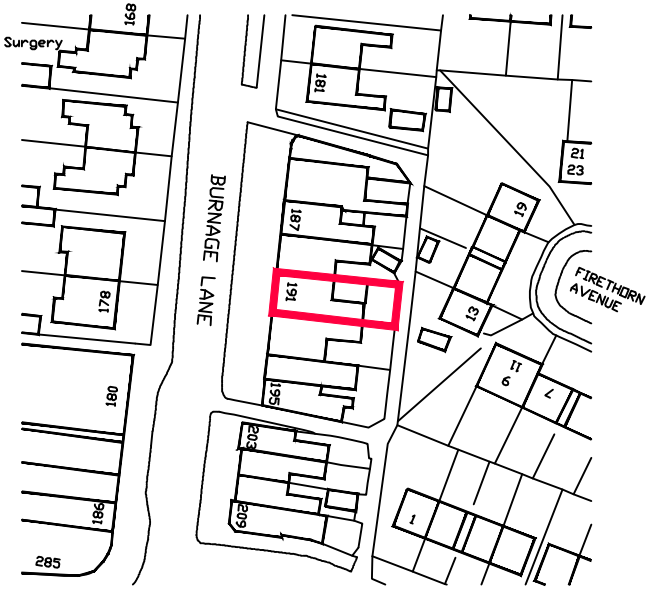

LOCATION PLAN

SCALE 1:1250

NORTH

REV	DESCRIPTION	DATE

SEA DESIGNS LTD
07 GRANVILLE ROAD
CHEADLE HULME
CHESHIRE
SK8 5QL TEL: 0800 075 3445
www.sea-designs.co.uk
E-mail: Contact@sea-designs.co.uk

location	191 BURNAGE LANE MANCHESTER **M19 1FP**
title	LOCATION PLAN Scale 1:1250
scale	see dwg @A4
ref	C.SHERRY
date	26.10.11
drawing no.	2011-COMC-14 A4

Registered Company No 5831015