Do not scale.
All dimensions must be checked on site.
All work undertaken and materials supplied by contractors and subcontractors must comply with the requirements of all the latest Building Regulations, Codes of Practice and British Standards.

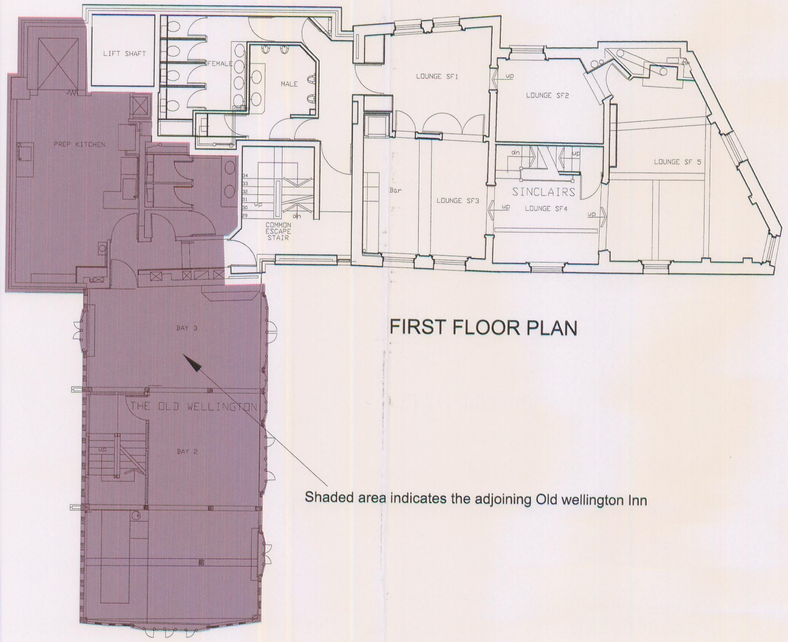

FIRST FLOOR PLAN

Shaded area indicates the adjoining Old wellington Inn

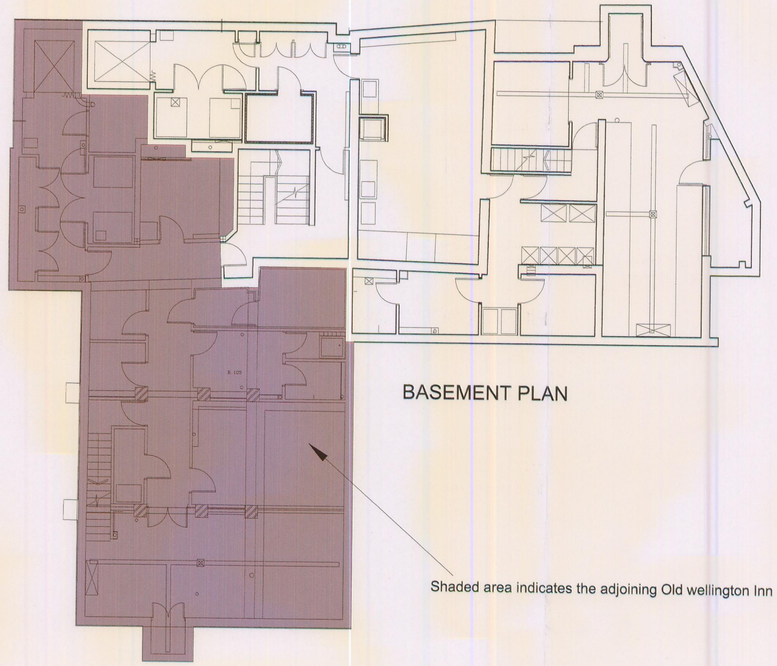

BASEMENT PLAN

Shaded area indicates the adjoining Old wellington Inn

NEW PLANT ENCLOSURE TO BE LOCATED ON THE ROOF OVER THIS AREA

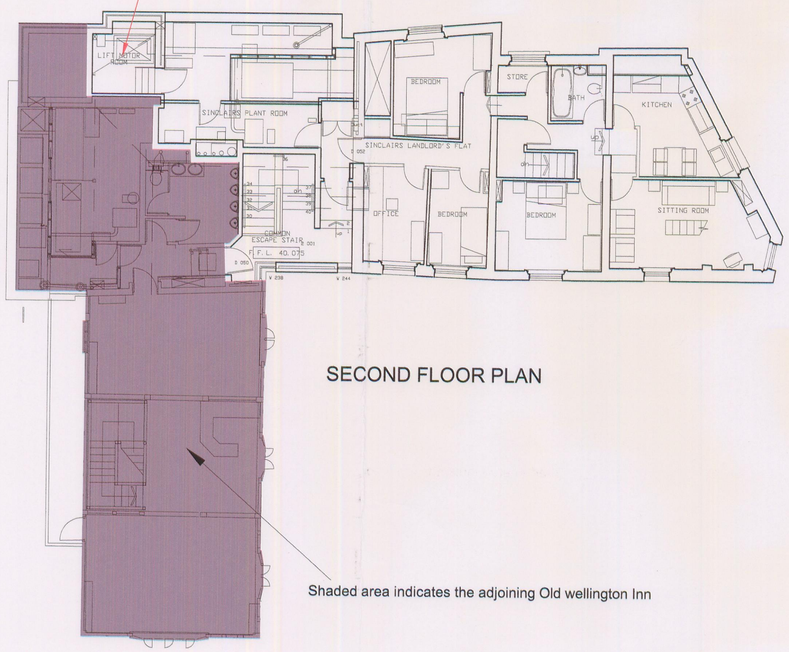

SECOND FLOOR PLAN

Shaded area indicates the adjoining Old wellington Inn

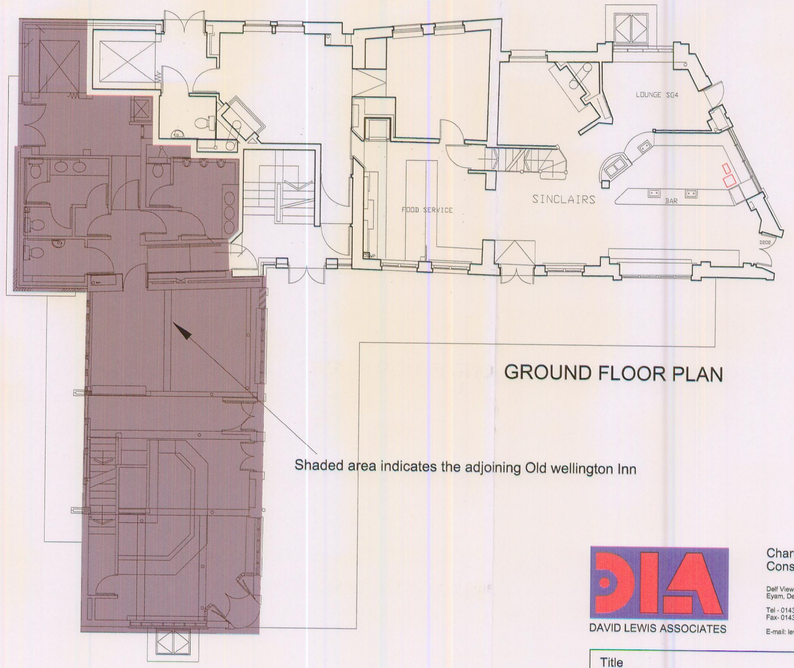

GROUND FLOOR PLAN

Shaded area indicates the adjoining Old wellington Inn

PLANNING
ACKD
REPLIED
REGD 24 JUN 2009
M
M
M
VALIDATED

DAVID LEWIS ASSOCIATES
Chartered Architects • Interior Designers
Conservation and Historic Buildings Specialists
Delf View House, Church Street, Eyam, Derbyshire S32 5QH
Tel - 01433 630030
Fax- 01433 631972
E-mail: lewis@davidlewisassociates.co.uk www.architects.ac

Title Sinclairs Oyster Bar Manchester for Samuel Smith Old Brewery NEW ROOFTOP PLANT ENCLOSURE Existing plans showing the location of the work related to the full building and to The Old Wellington	Drawn DG Scale 1:100 Date June 2009 Drawing No 1742-12