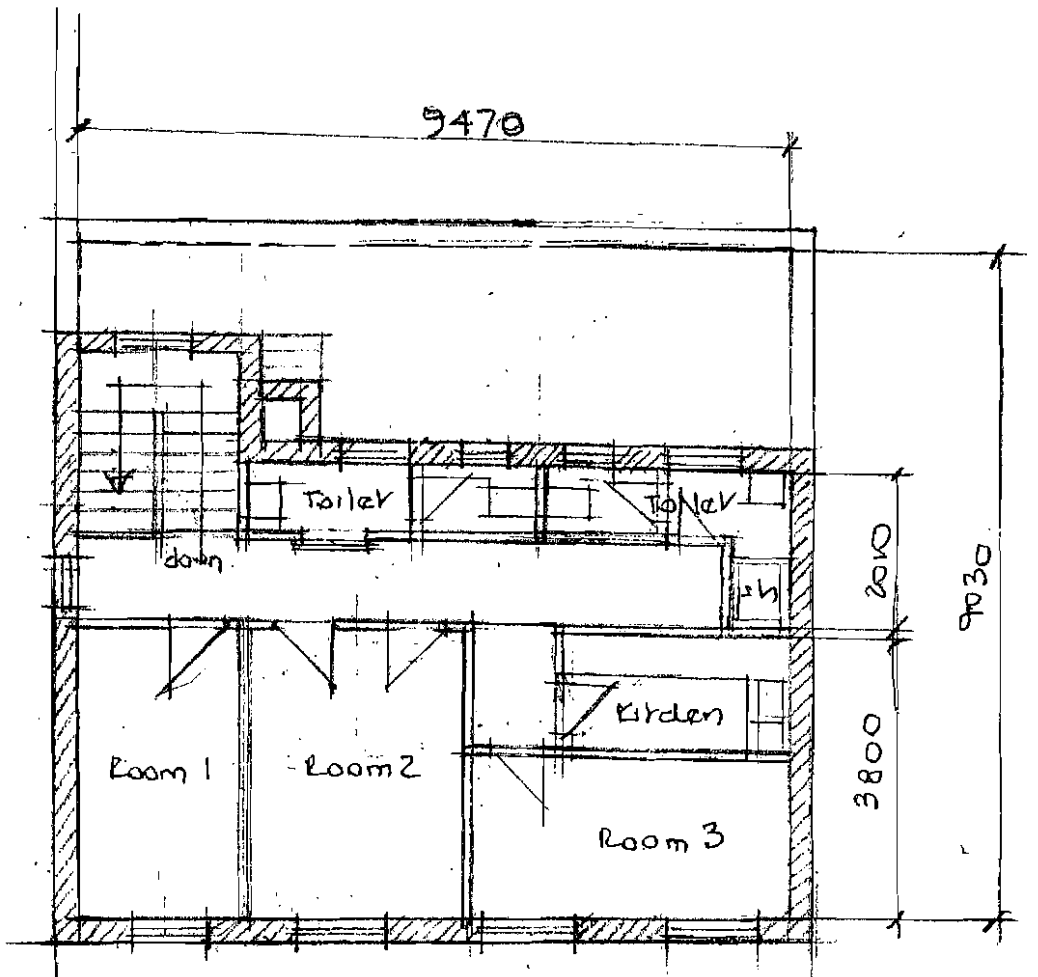

Existing First Floor Plan.

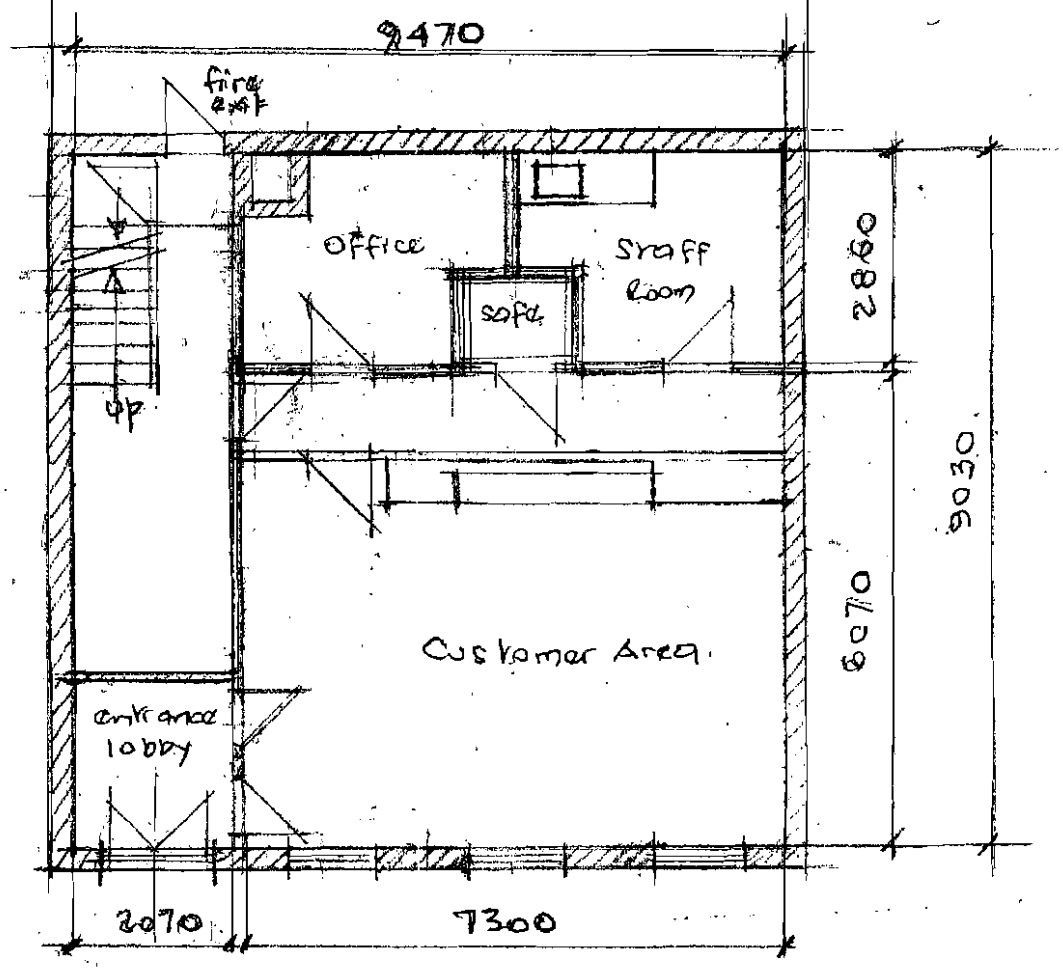

Existing Ground Floor Plan

PLANNING
ACK'D
REPLIED
RECD 23 JUN 2008
M
M
M
FOI ACTION
INIT RECD
DATE

Proposed Change of use by ADAS (class D1) Scale 1:100 Dwg NO. 2641/03.

Post office Property. Albert Road. Levenshulme Manchester.

B. Peter Hongarth RIBA ACIArb Sycamore House Astbury Village CW12 4RQ.