
PROPOSED TWO STOREY REAR EXTENSION @ 7 KENWORTHY LANE, NORTHENDEN

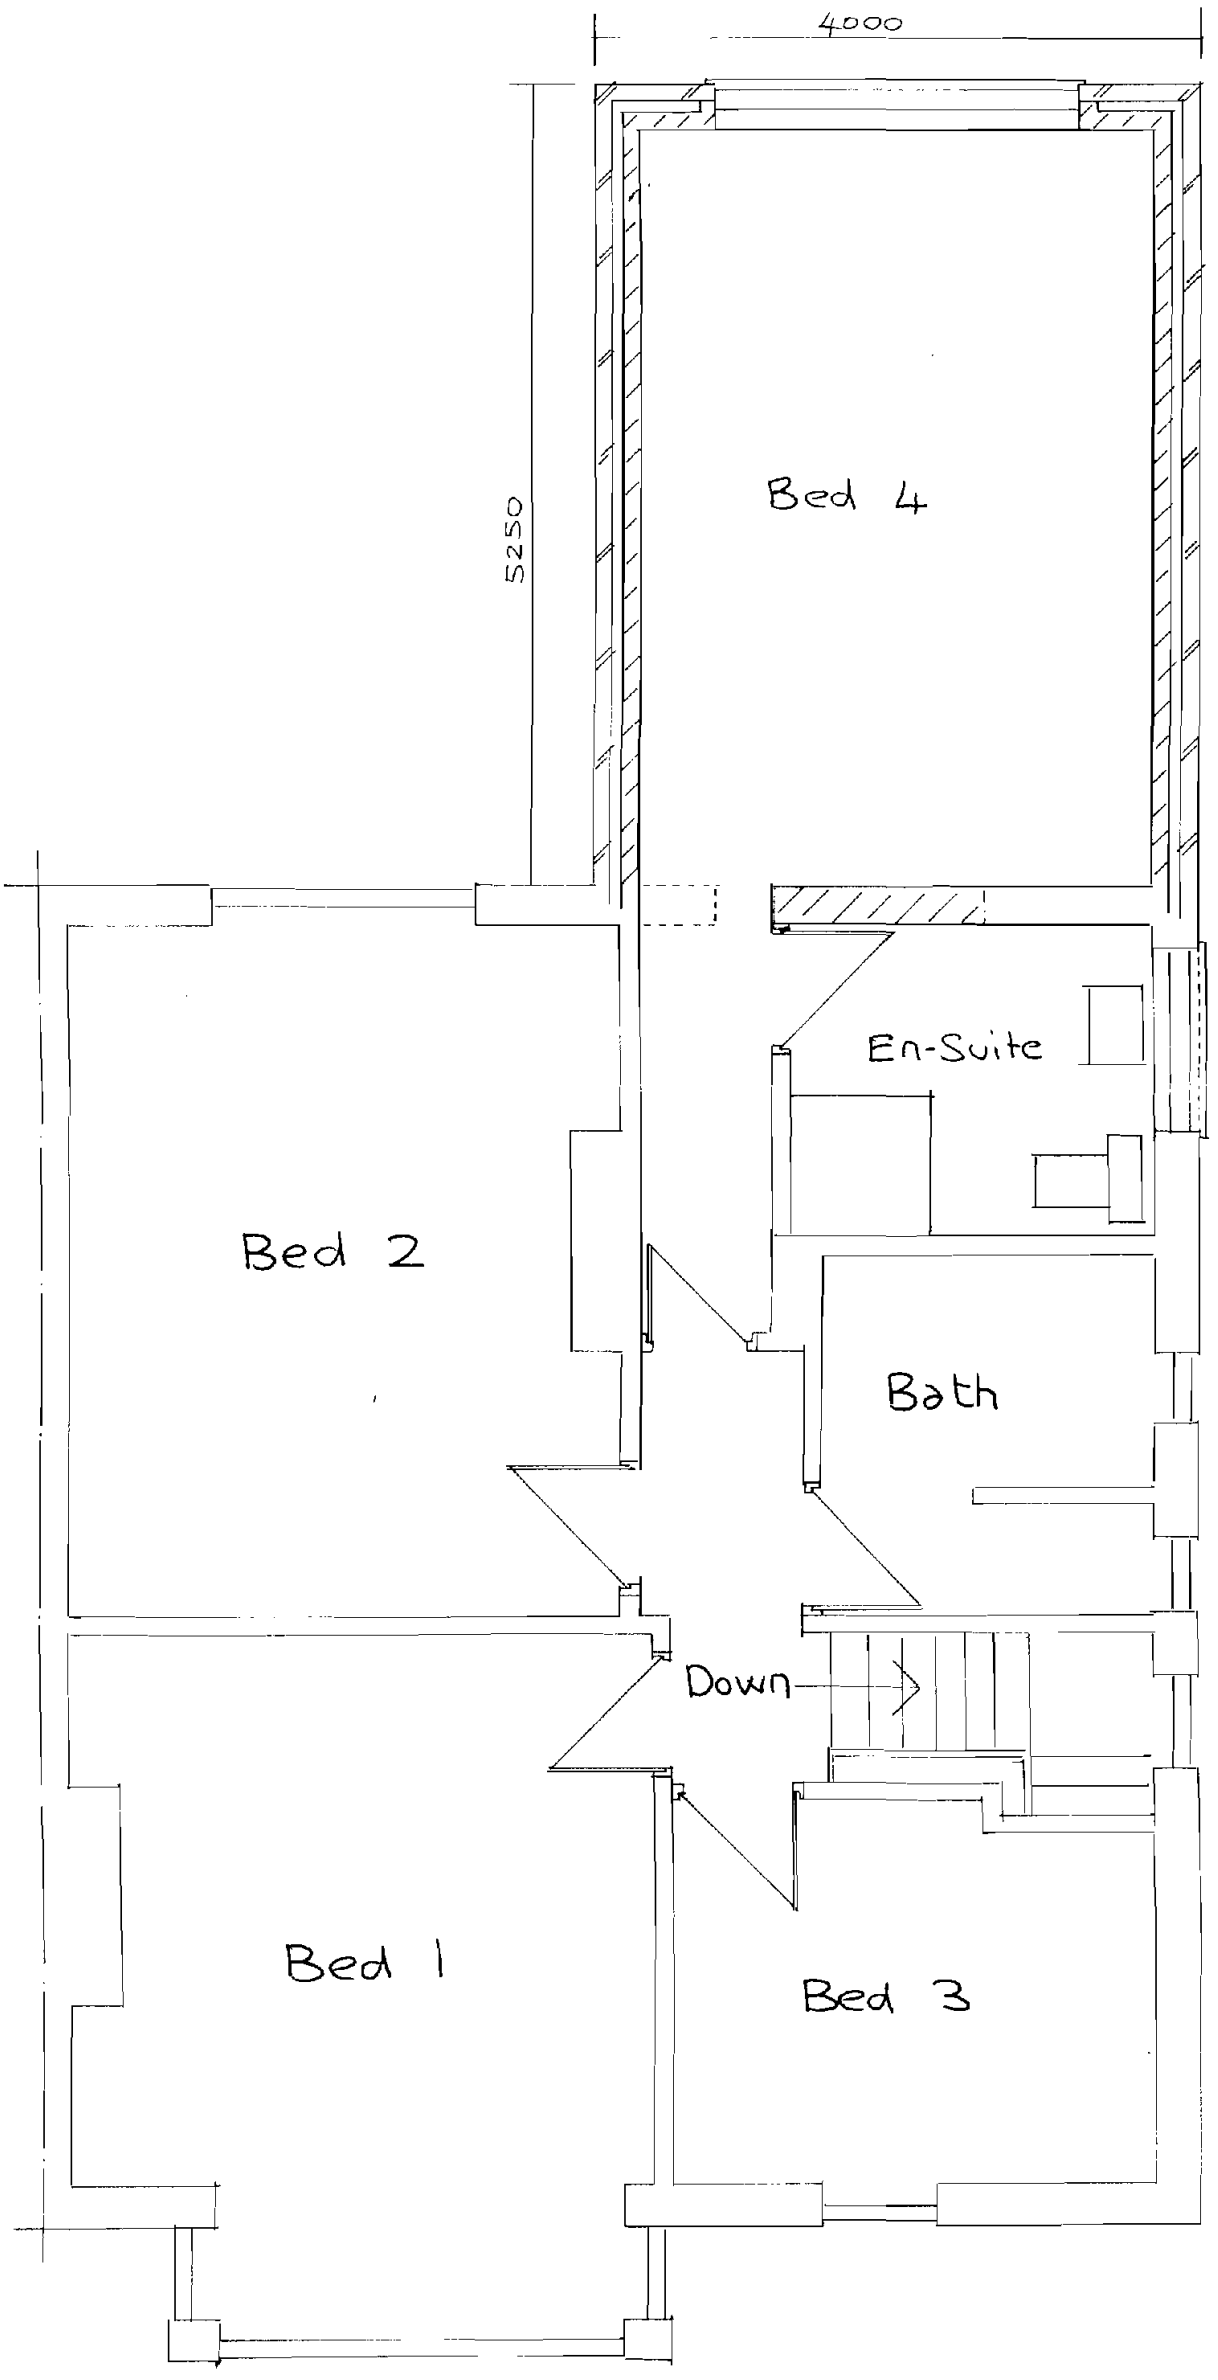

RECD 12
2008
M
M
M
FOR ACTION

PROPOSED FIRST FLOOR.

Scale · 1 : 50

R L ALLEN Draughtsman.

Drawing N°R2116/3.