MIRAMAR GROVE VILLAGE

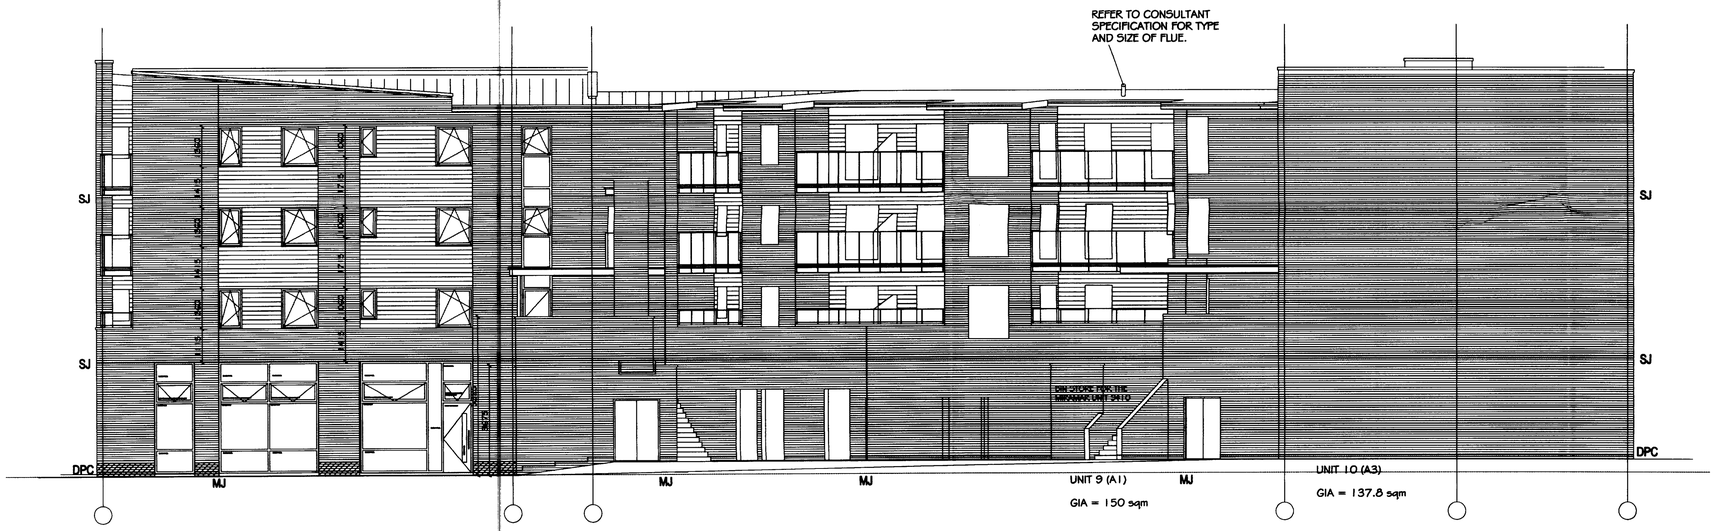

C - C ELEVATION 1:100

A. BLACK ALIMINIUM FRAME

B. BLACK PLASTIC WITH LETTERS CUT OUT AND COLOR PLASTIC INSIDE TO COVER LETTERS THEN LIGHT SHOWN THROUGH TO ILLUMINATE THE LETTERS.

C. MANIFESTATION PROVIDED ON GLASS AT 900MM & 1500 ABOVE FFL TO COMPLY WITH PART M 2.24

RECD - 3 JUL 2008

NOTE:
All lettering and manifestation to be but on the internal side of the Restaurant window

REV/A MANIFESTATION PROVIDED ON GLASS AT 900MM & 1500 ABOVE FFL TO COMPLY WITH PART M 2.24 AND BUILDING CONTROL ADVICE

SITE
GROVE VILLAGE,
PYMOUTH GROVE, MANCHESTER

DRAWING TITLE	DRAWING NO
PLANNING DRAWINGS	**12-01-05**