Ordnance Survey®

OS Sitemap®

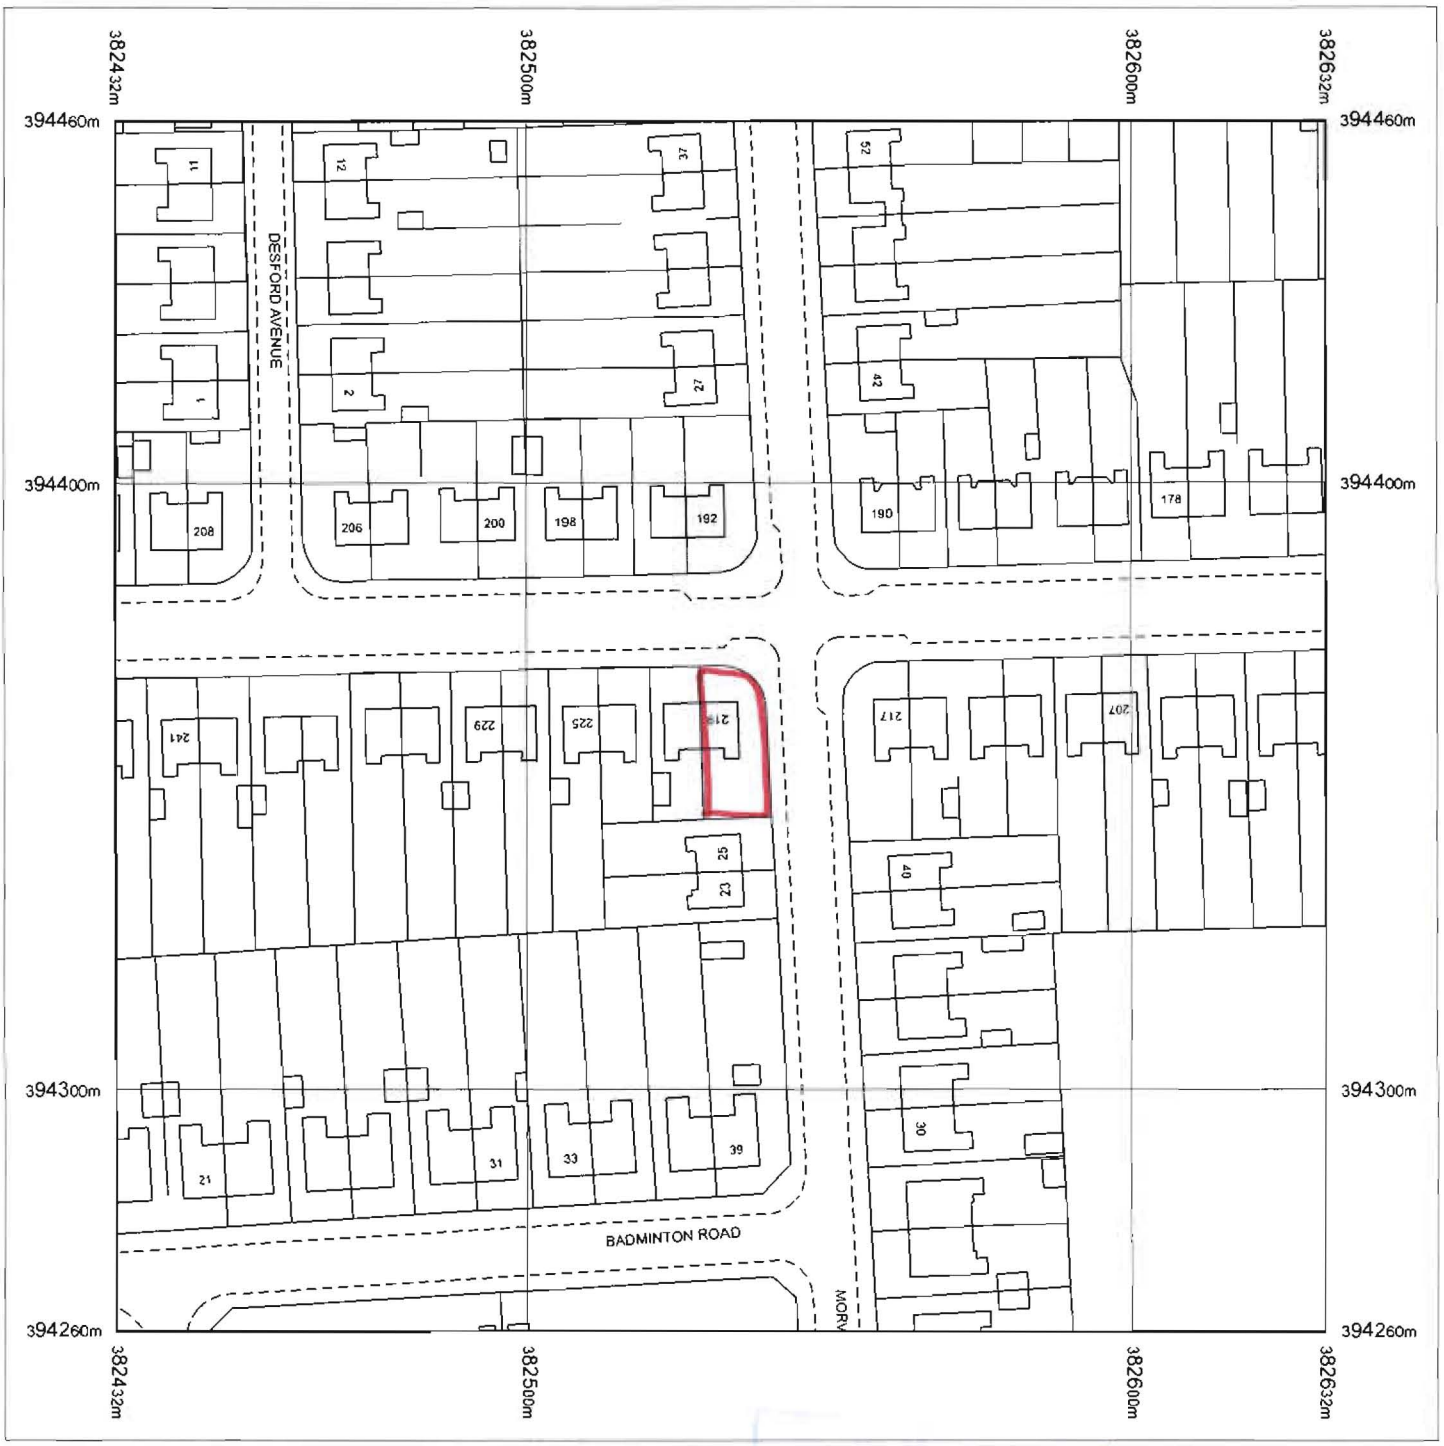

Produced 27.01 2009 from the Ordnance Survey National Geographic Database and incorporating surveyed revision available at this date. © Crown Copyright 2009.

Reproduction in whole or part is prohibited without the prior permission of Ordnance Survey.

Ordnance Survey, the OS Symbol and OS Sitemap are registered trademarks of Ordnance Survey, the national mapping agency of Great Britain

The representation of a road, track or path is no evidence of a right of way

The representation of features as lines is no evidence of a property boundary.

Metres
0 20 40

Scale 1:1250

Supplied by: **Blackwell M and D C**
Serial number: 01321100
Centre coordinates: 382532.13 394359.75

Further information can be found on the OS Sitemap Information leaflet or the Ordnance Survey web site:
www ordnancesurvey.co uk

ACK
REPLIED
REC'D 13 FEB 2009
HECD

219 Brantingham Road

Chorlton

M21 0TP