
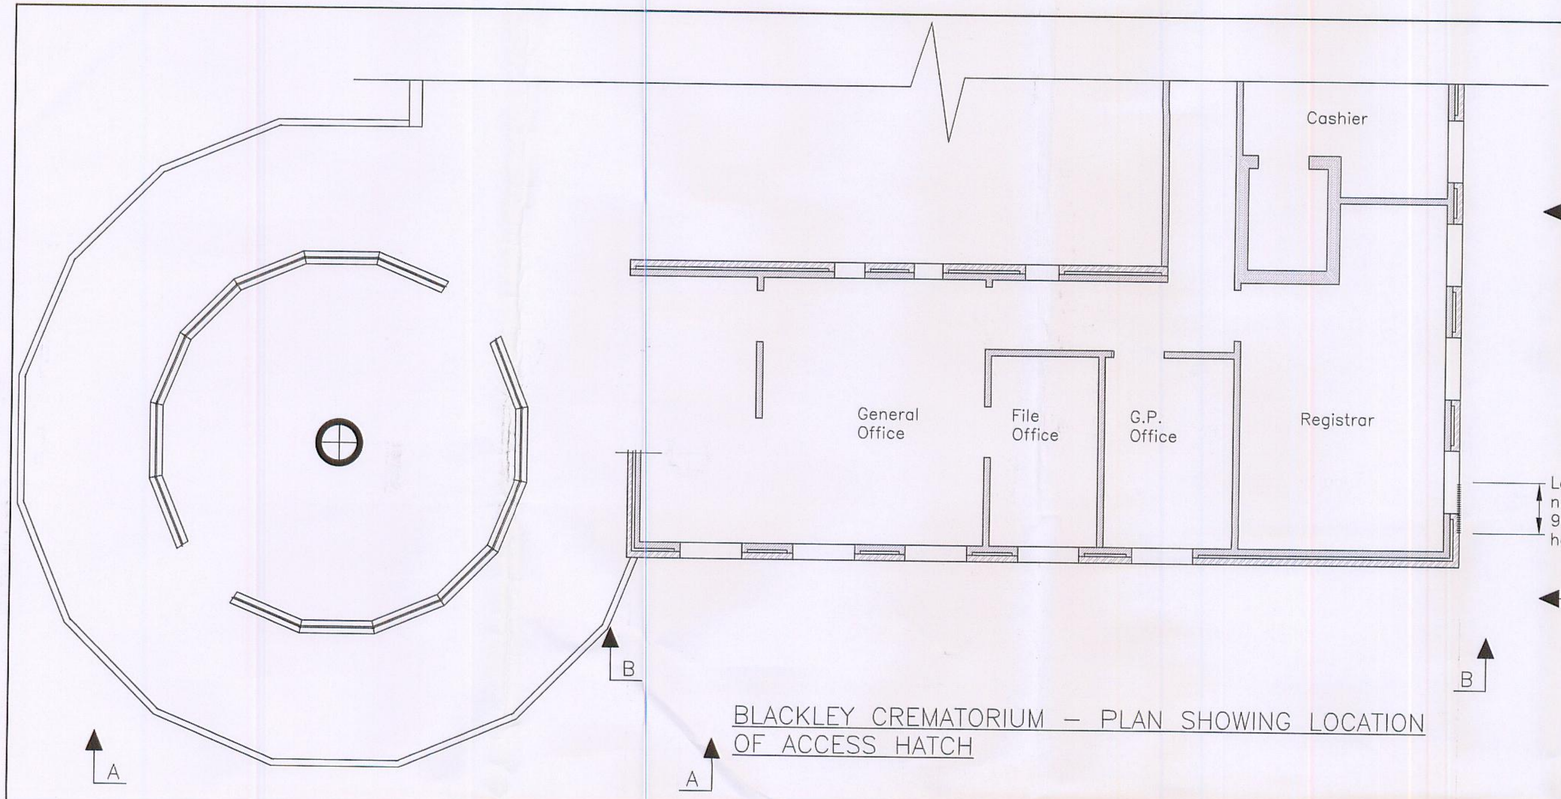


BLACKLEY CREMATORIUM – PLAN SHOWING LOCATION OF ACCESS HATCH

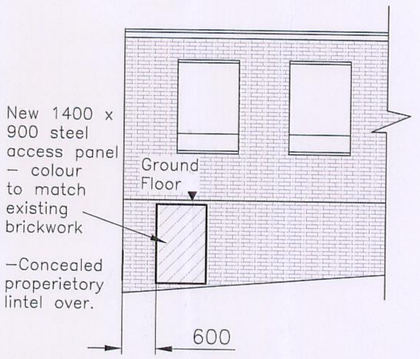


SIDE ELEVATION C–C



PHOTO SHOWING ELEVATION C–C



PHOTO SHOWING ELEVATION A–A

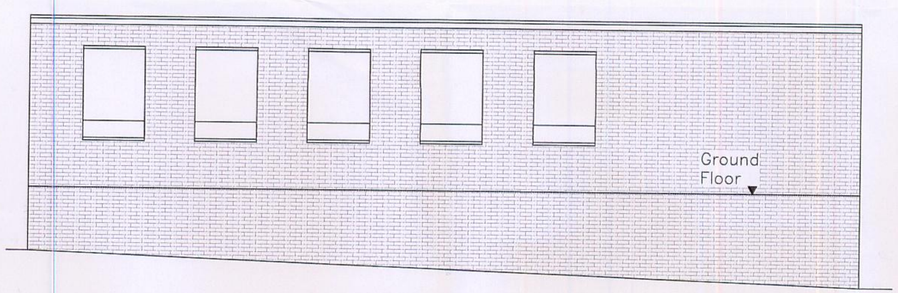

SIDE ELEVATION B–B



PHOTO SHOWING ELEVATION B–B

This drawing has been reproduced from the Ordnance Survey mapping with the permission of The Controller of Her Majesty's Stationery Office Crown copyright. Unauthorised reproduction infringes Crown copyright and may lead to prosecution or civil proceedings.

MANCHESTER CITY COUNCIL
Corporate Technical Services Structural Engineers

JOB TITLE	BLACKLEY CREMATORIUM			
DRAWING TITLE	DETAILS OF ACCESS HATCH			
DATE July 08	SCALE 1:50	DRAWN MM	CHECKED	
JOB NO. OS/32662	DRAWING NO. 99/02	COMPUTER FILE	REVISION	

H:\Structural Engineers\Data\DWGS\32662 Blackley Registrars Block\Blackley Registrars Block.dwg, 23/07/2008 10:19:00, maddenmi