



Elevation 23 extract with lobby omitted for clarity

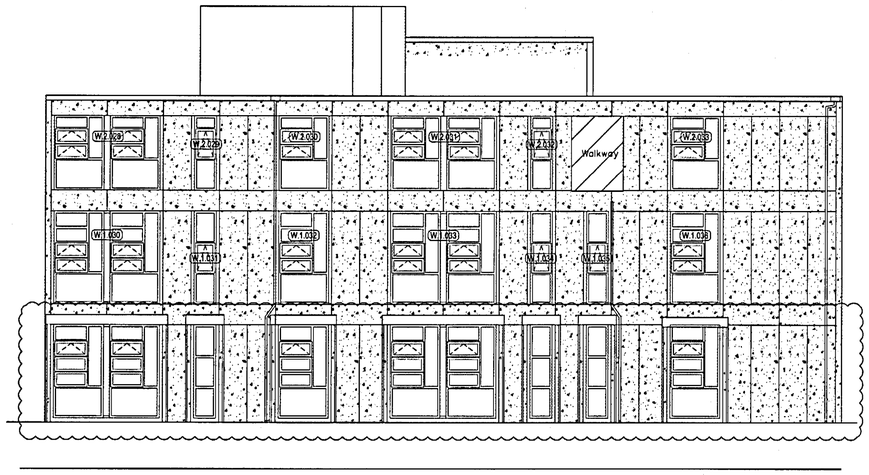


phase 2 primary works subject to further design development by EWA

Elevation 24

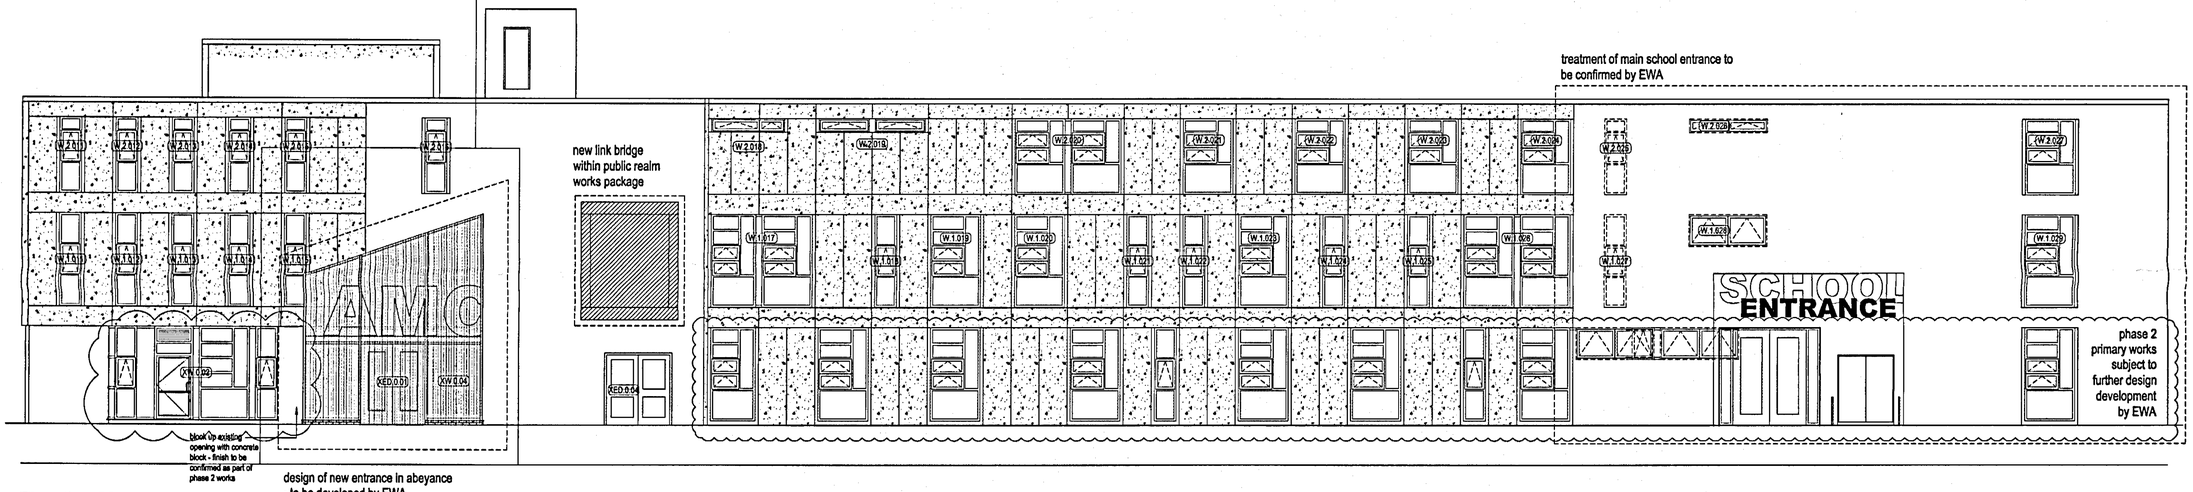


Elevation 23

PLEASE NOTE THAT THE GROUND FLOOR WINDOWS AND DOORS ARE UNDER DESIGN DEVELOPMENT
AND DO NOT FORM PART OF THIS APPLICATION. A SEPERATE FULL PLANNING APPLICATION WILL BE MADE FOR THESE AREAS.
THIS NON-MATERIAL AMENDMENT APPLICATION REFERS TO THE FIRST AND SECOND FLOORS ONLY.

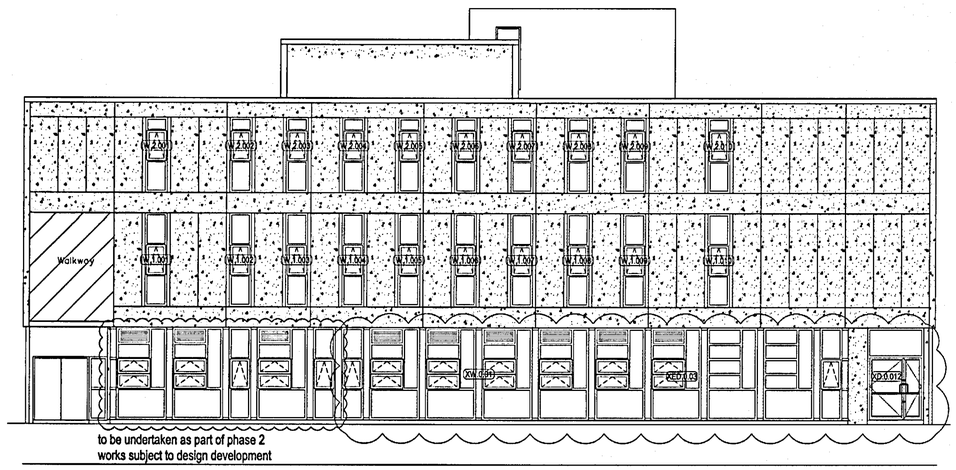

Elevation 21

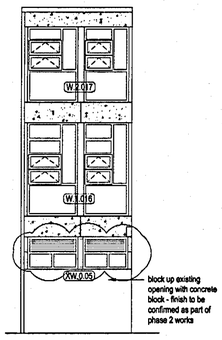

Elevation 22

095709/VO/2011/N1
PROPOSED

Notes
Copyright. All rights reserved.
This drawing must not be reproduced without permission.
This drawing must not be scaled. Dimensions are in millimetres unless specified.

North Point.

PLANNING AND BUILDING CONTROL
24 JUL 2012

Key Plan.

Rev	Date	Revision Note	By	Che
B	10.07.12	Grilles and opening lights amended with CMS design development	JRW	--
A	01.06.12	Status revised to Construction	AS	--

EW1™
EllisWilliams Architects
Wellfield, Chester Road
Preston Brook WA7 3BA
T: +44 1928 752 200
F: +44 1928 795 953

Job title	Abraham Moss New 2FE PS		
Drawing title	Elevations 21-24		
Status	CONSTRUCTION	File Name	X-Ref File
Drawn by	JRW	date 16.05.12	checked by	date	Scale at A1 1:100	Scale at A3 1:200
Job No.	1737	CPI cat. AG(0-)	Dwg No. A68	Revised B
Contractors Drawing No.				