
Do not scale. All dimensions to be checked on site prior to fabrication of components or execution of works. This drawing, the design and information contained within are Copyright of Gibson Architects Limited and must not be used or reproduced without express permission. Gibson Architects Limited shall not be liable if used or reproduced without authorisation.

Notes:

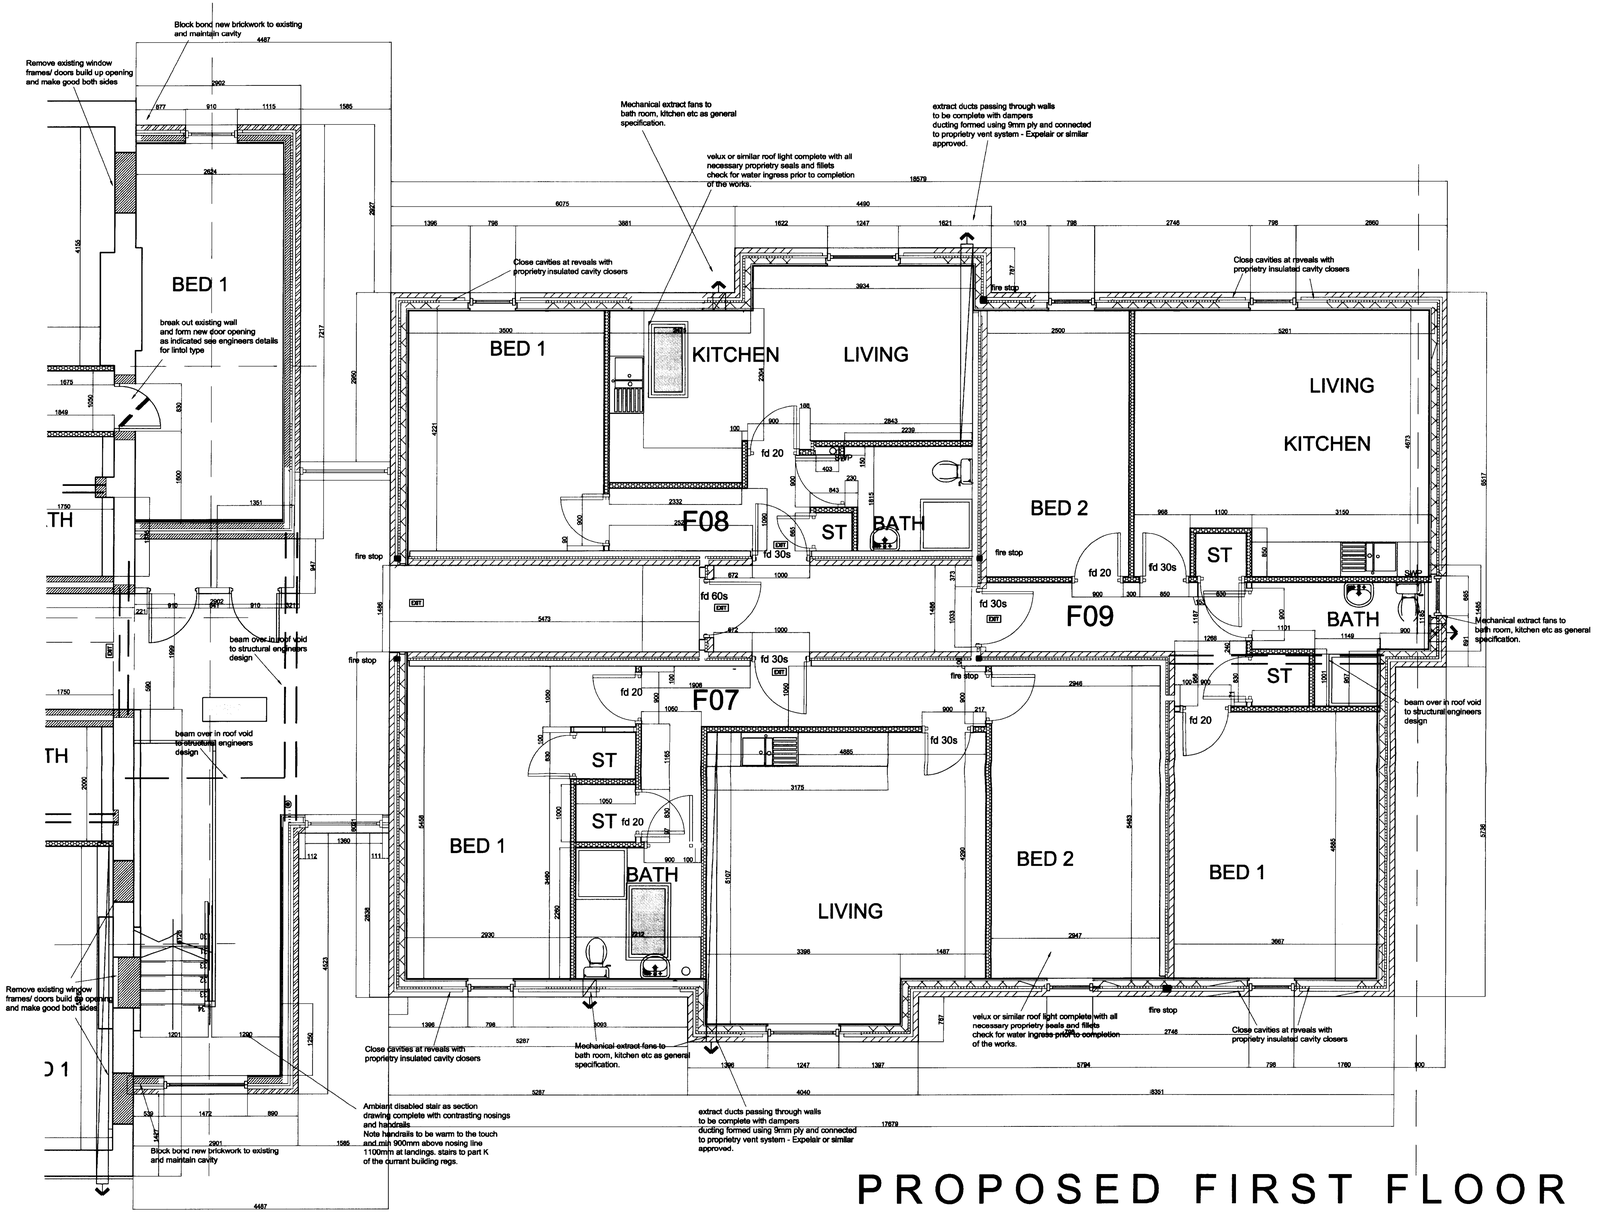

PROPOSED FIRST FLOOR

All services passing through walls floors and ceilings to be sealed and fire stopped with intumescent seals and fire line board as required, provide intumescentr collar boss around projecting swp trough floors
Any ducting passing through walls to be complete with fire dampers,
swp's to be fitted with rodding access points at all junctions, encase pipework in 9mm plywood complete with removable access panel

Revision	Date	Description	Drawn
F	27.05.10	Flat F 8 updated	JK
E	07.05.10	Internal wall layouts updated	JK
D	22.04.10	Internal walls to link updated to as built	JK
C	07.12.09	First Floor windows updated	JK
B	27.11.09	Updated to Construction issue	JK
A	20.03.09	Updated to building control requirements	JK

gibson ARCHITECTS

Client:
C & J Ward

Project:
The White House,6-8 Conyngham Road,Victoria Park Manchester

Drawing Title:
First Floor Plan - new build

scale 1:100 1:50 0m 1m 2m 3m 4m 5m

Job no:	Drawing no:	Drawn:	Checked:	Date:	Scale:
G.0154	003F	jk	DG	Aug 08	1:50@A1

Gibson Architects Limited 150e Burton Road West Didsbury Manchester M20 2NT
+44 (0)161 445 0416 www.gibsonarchitects.co.uk info@gibsonarchitects.co.uk