

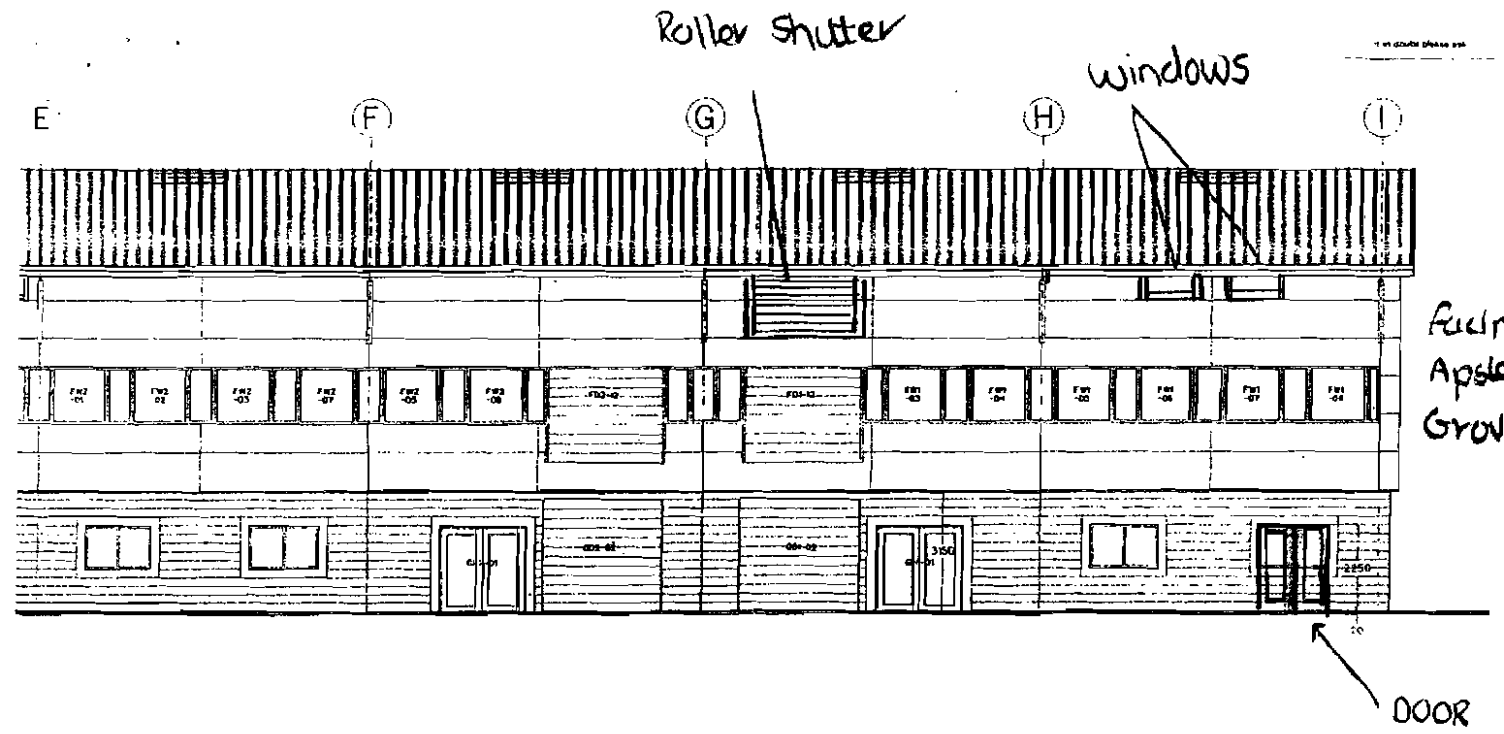


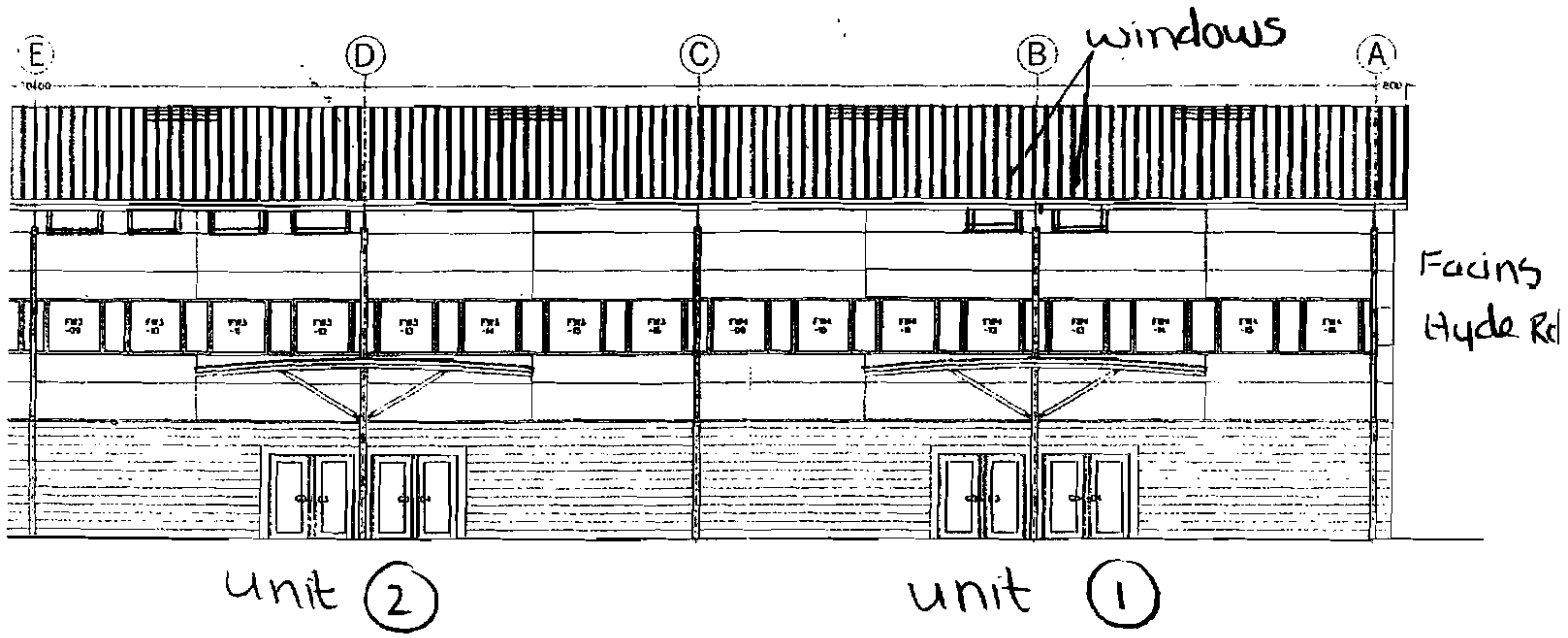

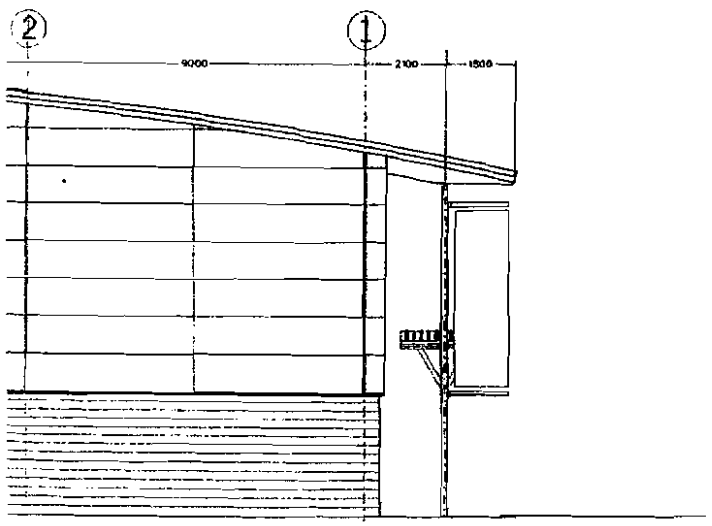

Rev J First Floor Goods Access doors amended to sectional roller shutters CRC 31/01/05

Rev H First Floor Goods Access doors added to South Elevation CRC 7/12/04

Rev G External rainwater connections added CRC 14/10/04

Rev F Ground Floor facing block amended CRC 03/08/04

Rev E Entrance doors and screen locations revised on south Elevation CRC 27/05/04

Rev D Associated loading door openings and bay facing blockwork details AH 30/04/04

Rev C Associated North elevation and window layout AH 19/04/04

Rev B Added blocks on South Elevation AH 08/01/04

Rev A Amended the height of the building and the windows AH 12/12/03


Apollo Business Park
Apsley Grove, Ardwick, Manchester

Elevations


Drwg No 3943AL(0)008 Rev J

Date DEC 2003 Scale 1:100 @ A1 Drawn by


buttress fuller alsop williams · architects

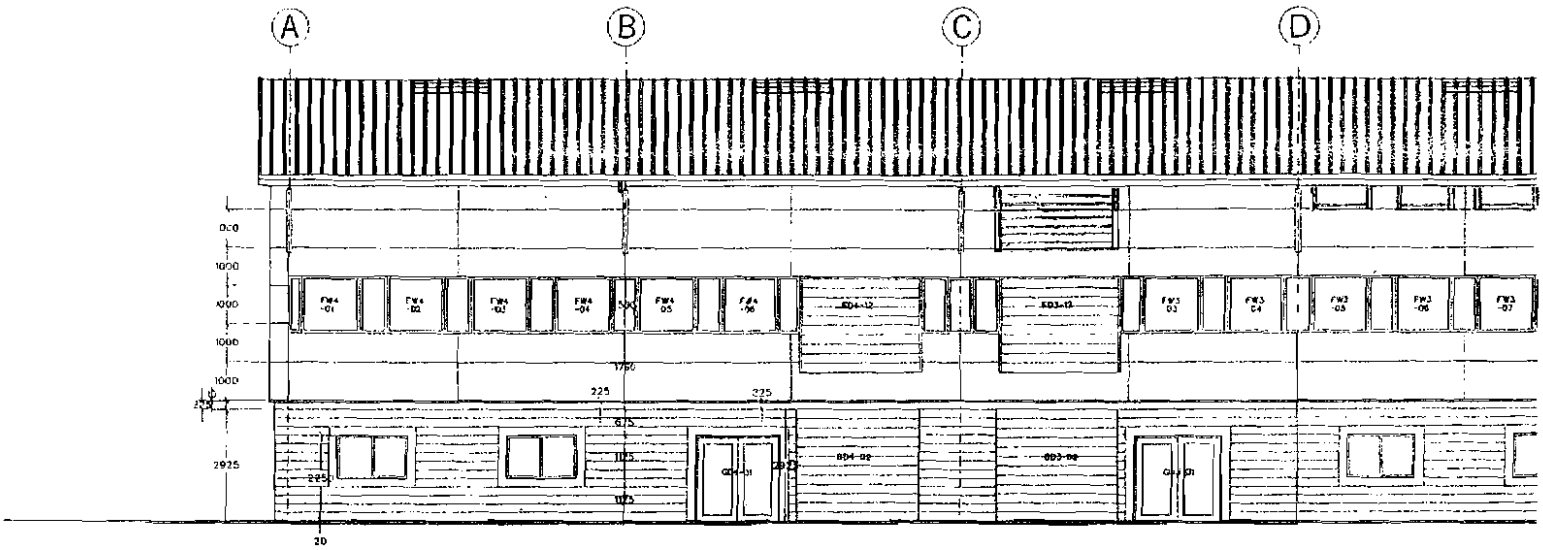

South Elevation

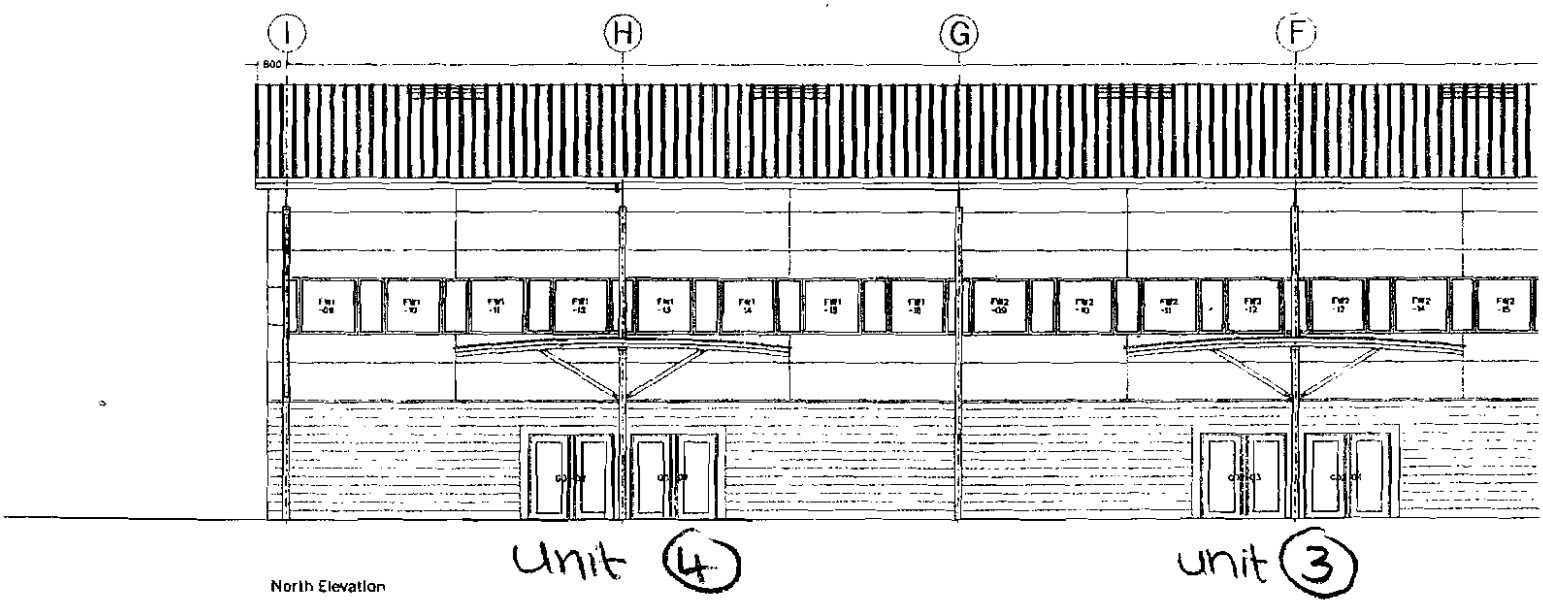

North Elevation

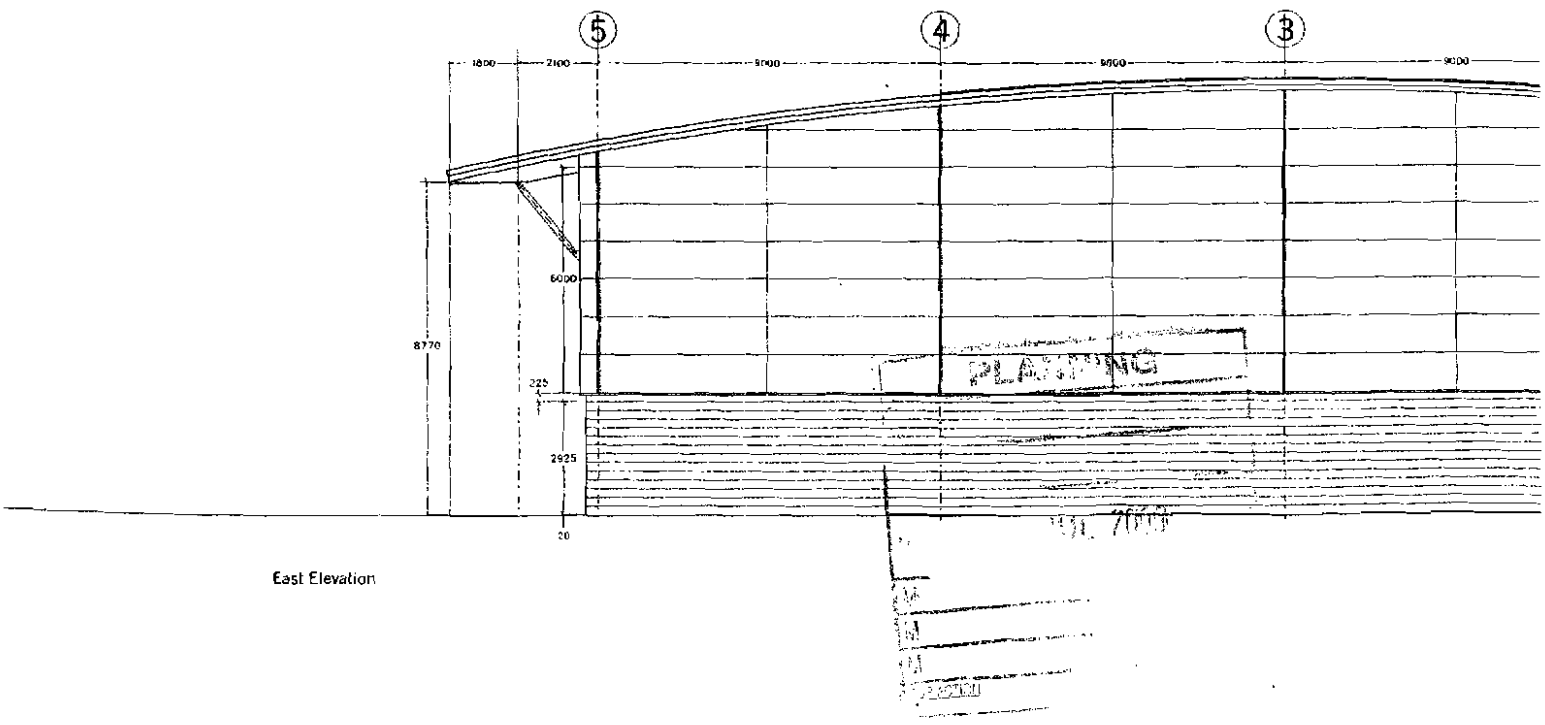

East Elevation