KEY:

Figures in PCU's
AM (PM)

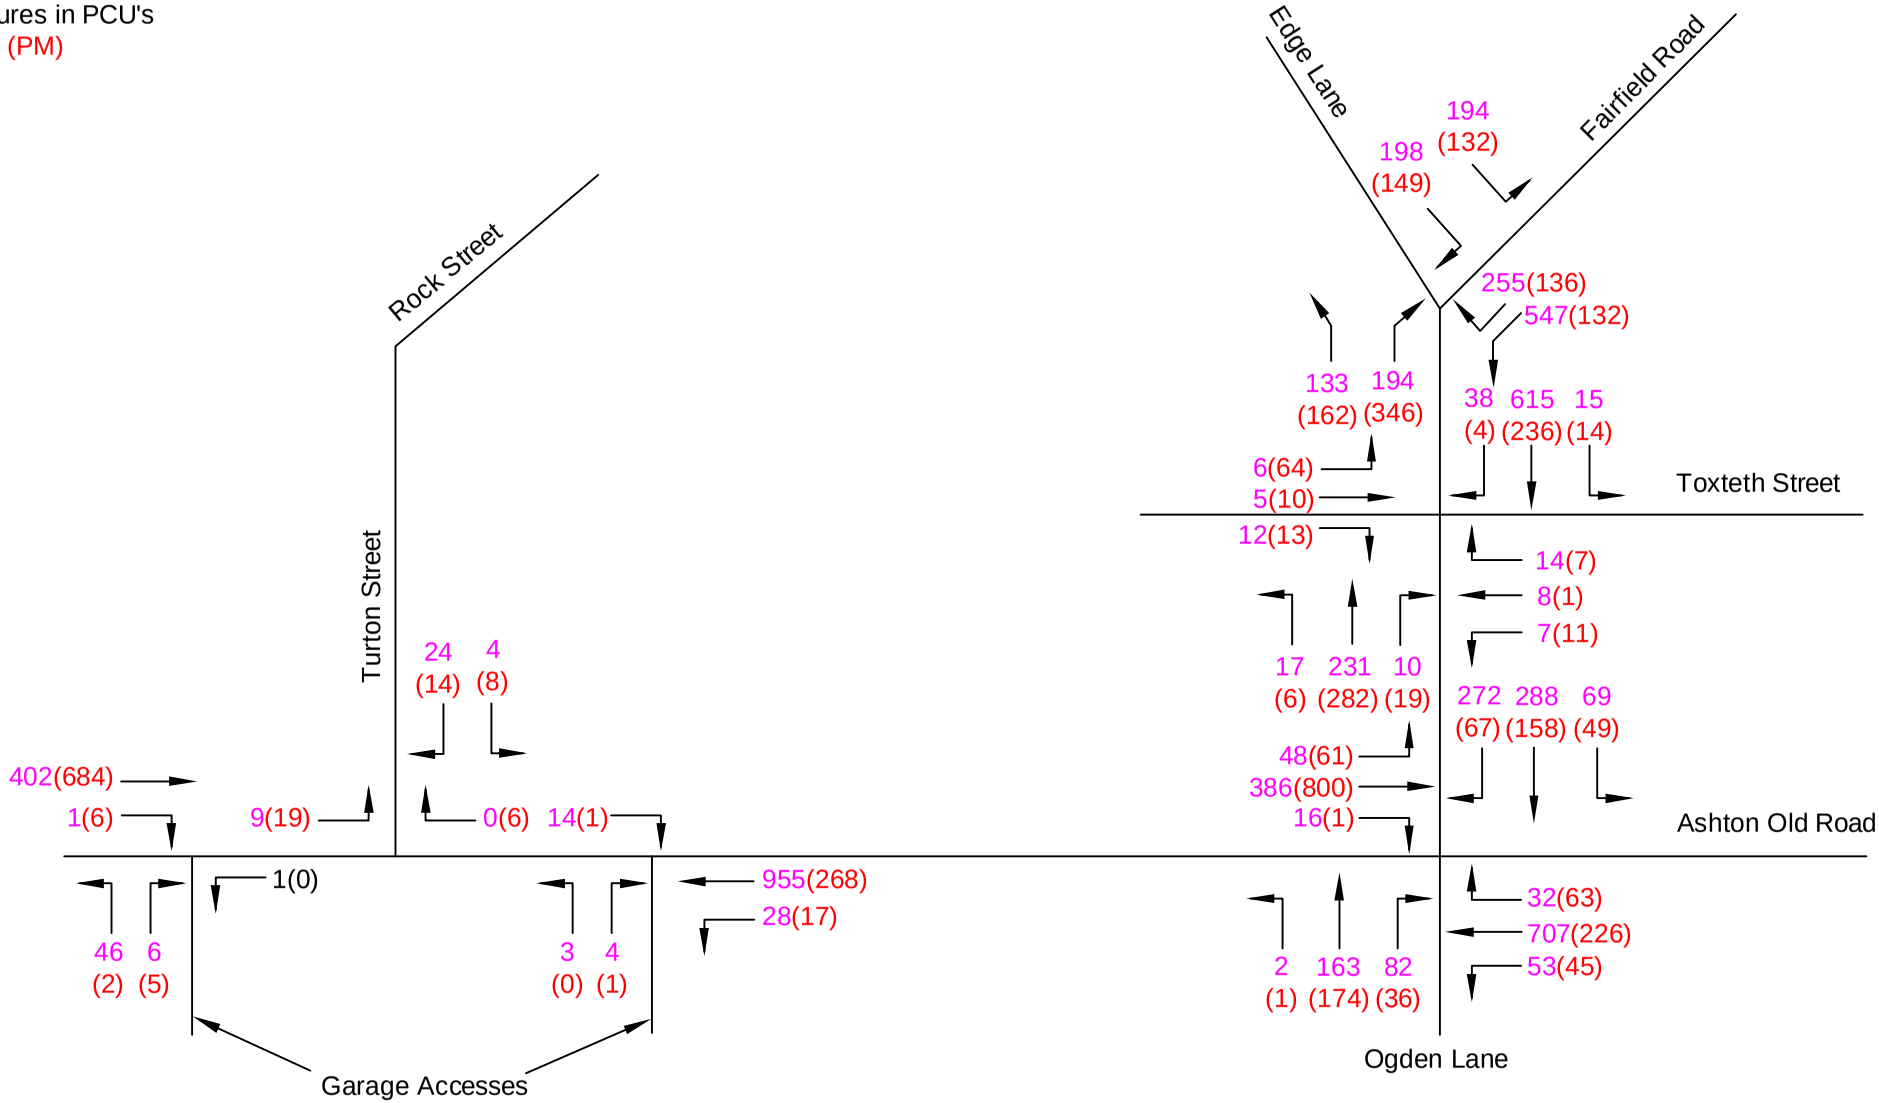

SCALE	DATE		
NTS	4.8.06	Base Existing Traffic Flows with Committed Development and Reassigned 'Rat Running' Traffic	Figure 3.5
LOCATION F:\TProj.\38864\CAD\ReportFigure\Figure3.5.dwg			