

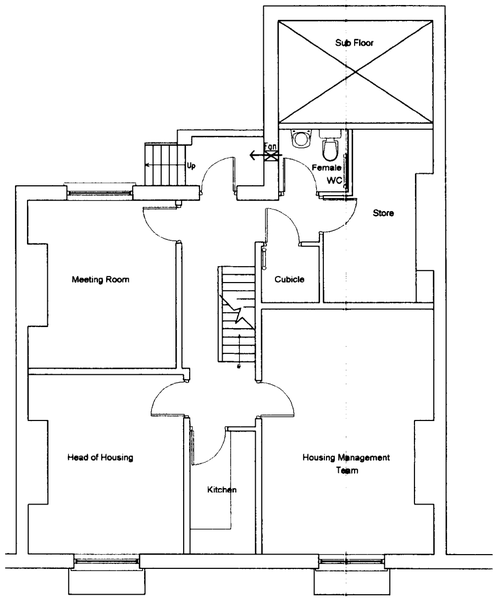



BASEMENT FLOOR

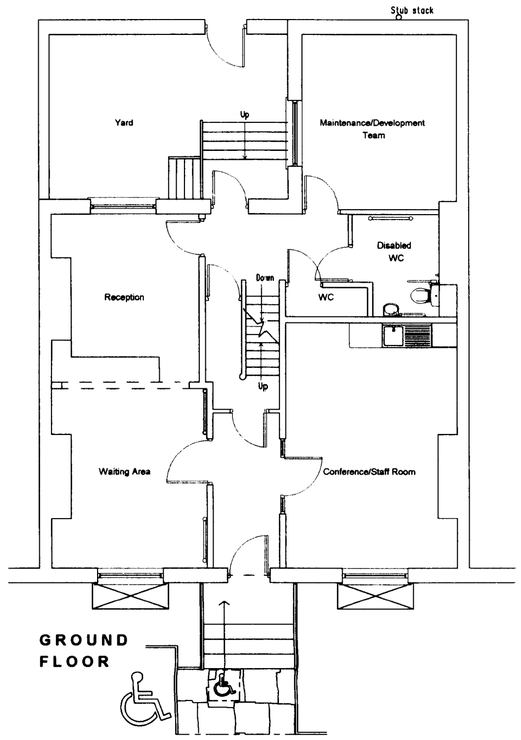

GROUND FLOOR

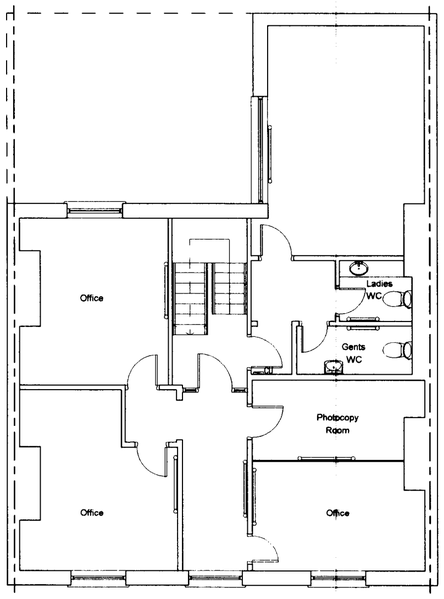

FIRST FLOOR

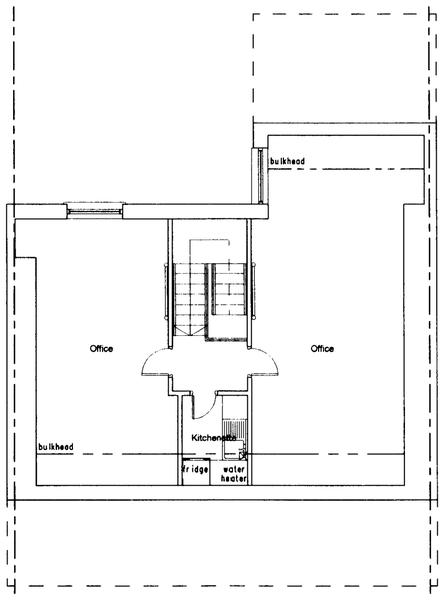

SECOND FLOOR

Notes

Do not scale from this drawing.

All dimensions must be checked on site by contractor prior to construction.

Bernard Taylor Partnership Ltd.
Architects
ELIZABETH HOUSE, 486 DIDSBURY ROAD, HEATON MERSEY,
STOCKPORT, CHESHIRE, SK4 3BS
Tel: 0161-443 1221
Fax: 0161-442 1672
E-mail: info@BernardTaylor.co.uk

Client
Arawak Walton

Job
23 Manor Street
Office Redevelopment

Description
Floor Plans as Existing

Drawn: CD Date: 10/01/2007 Scale: 1:100

Job No.	Drg No.	Rev.
1989	02	-

PLANNING
RECD - 5 JUN 2008
FOR APPROVAL