

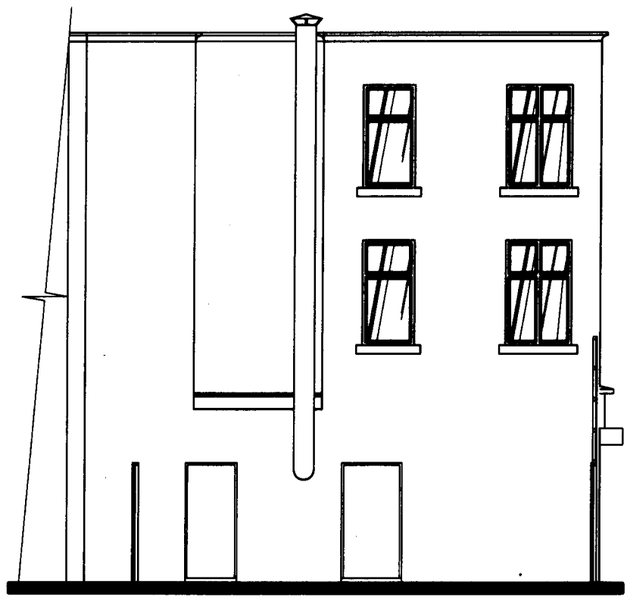


EXISTING REAR PASSAGE ELEVATION

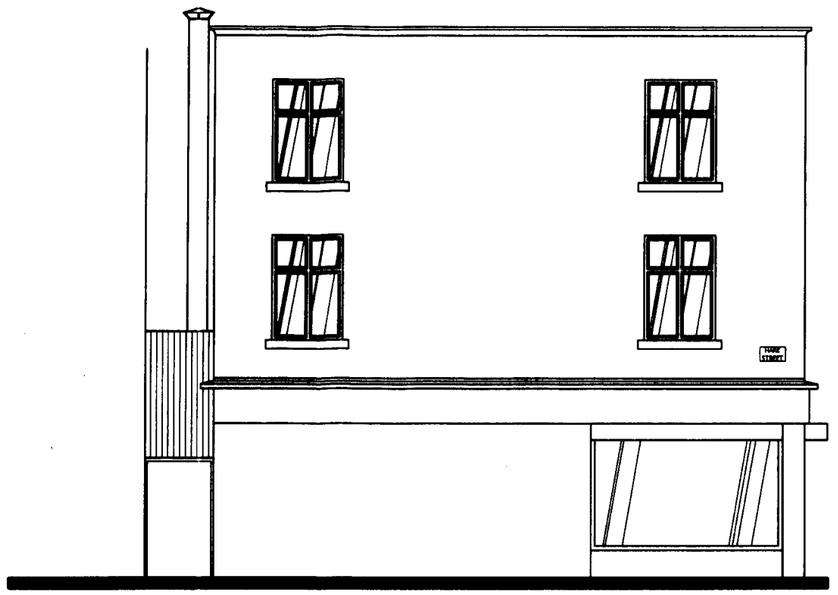

EXISTING HARE STREET ELEVATION

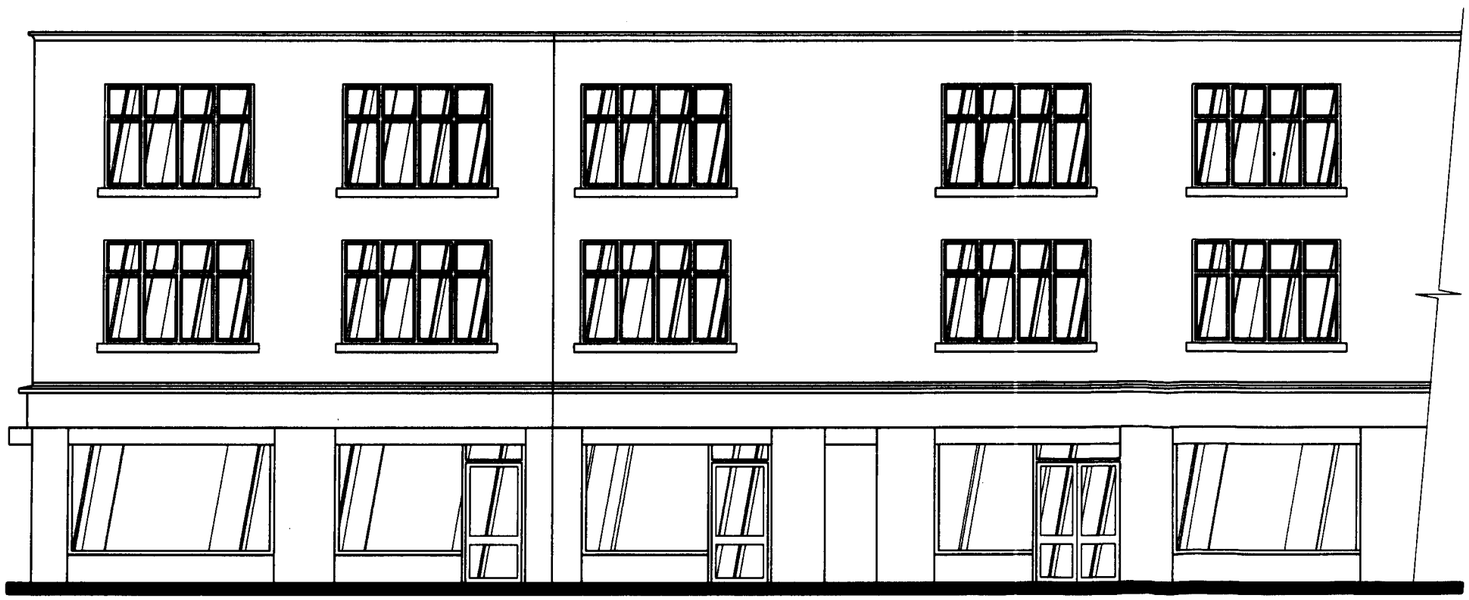

EXISTING EDGE STREET ELEVATION

PLANNING

ACK'D

REPLIED

REC'D JUN 2009

	INT. REC'D	DATE
M		
M		
M		

FOR ACTION

rca
creative . interiors . design

REVISIONS : A : STREET NAMES ADDED JUNE 09

CLIENT A PLACE CALLED COMMON Ltd

JOB A PLACE CALLED COMMON
39-45 EDGE STREET MANCHESTER

TITLE EXISTING EXTERNAL ELEVATIONS

JOB NO. 1062 DRAWING NO. PL02 A

SCALE 1:100 DATE 20.04.09.

RCA Interiors
226A Stocport Road . Timperley . Cheshire . WA15 7UA
tel: 0161 980 1020
fax: 0161 980 1118 . www.rcainteriors.co.uk

RCA Interiors is a trading style of Richard Chadwick Associates Ltd