A3

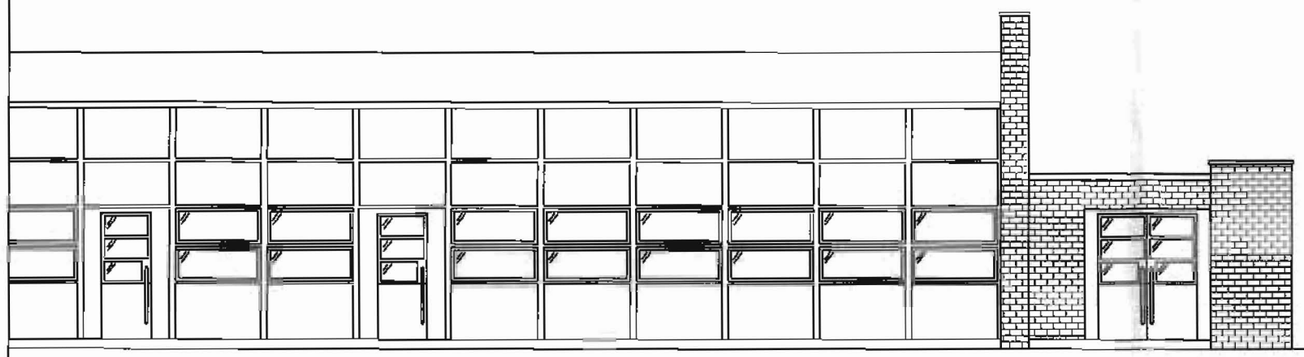

EXISTING SOUTH ELEVATION
Scale 1:100

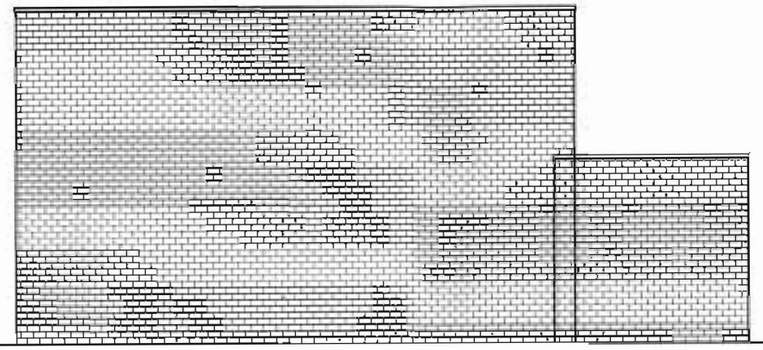

EXISTING WEST ELEVATION
Scale 1:100

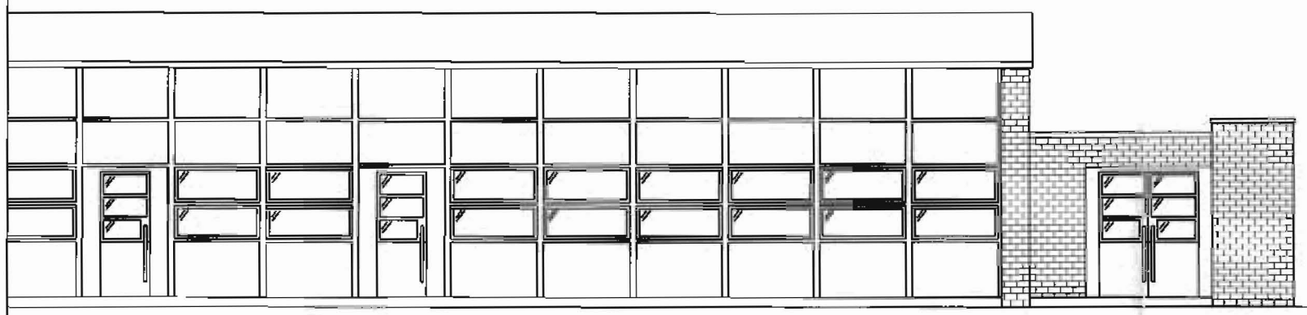

PROPOSED SOUTH ELEVATION
Scale 1:100

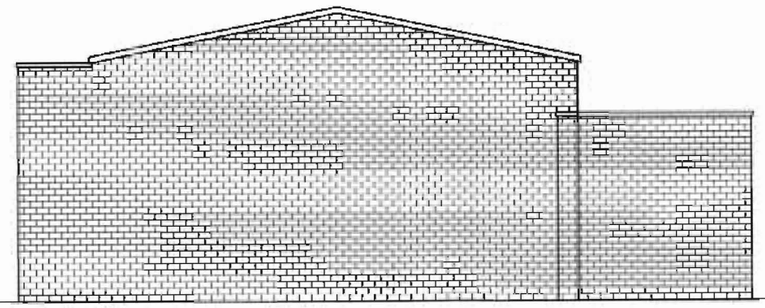

PROPOSED WEST ELEVATION
Scale 1:100

PLANNING
ACK'D
REPLIED
REC'D U 2 NOV 2009
M | INT REC'D | DATE
M
M
FOR ACTION

Rev	Description	Date	By	Checked

This drawing is copyright. DO NOT SCALE from this drawing. The contractor and any subcontractor shall verify ALL dimensions on site prior to ordering shop drawings or commencing any work.

JOB TITLE: Newall Green Primary School

DRAWING TITLE: Existing and Proposed Elevations

COMPUTER FILE	DATE	SCALE	DRAWN	CHECKED
EDUCATION	JUN 09	1:100	MJ	MJ

JOB NUMBER	DRAWING NO.	REVISION
ED 36865	104	-