This drawing is the property of Technical Signs and must not be reproduced in part or in full without prior consent of Technical Signs.

Existing

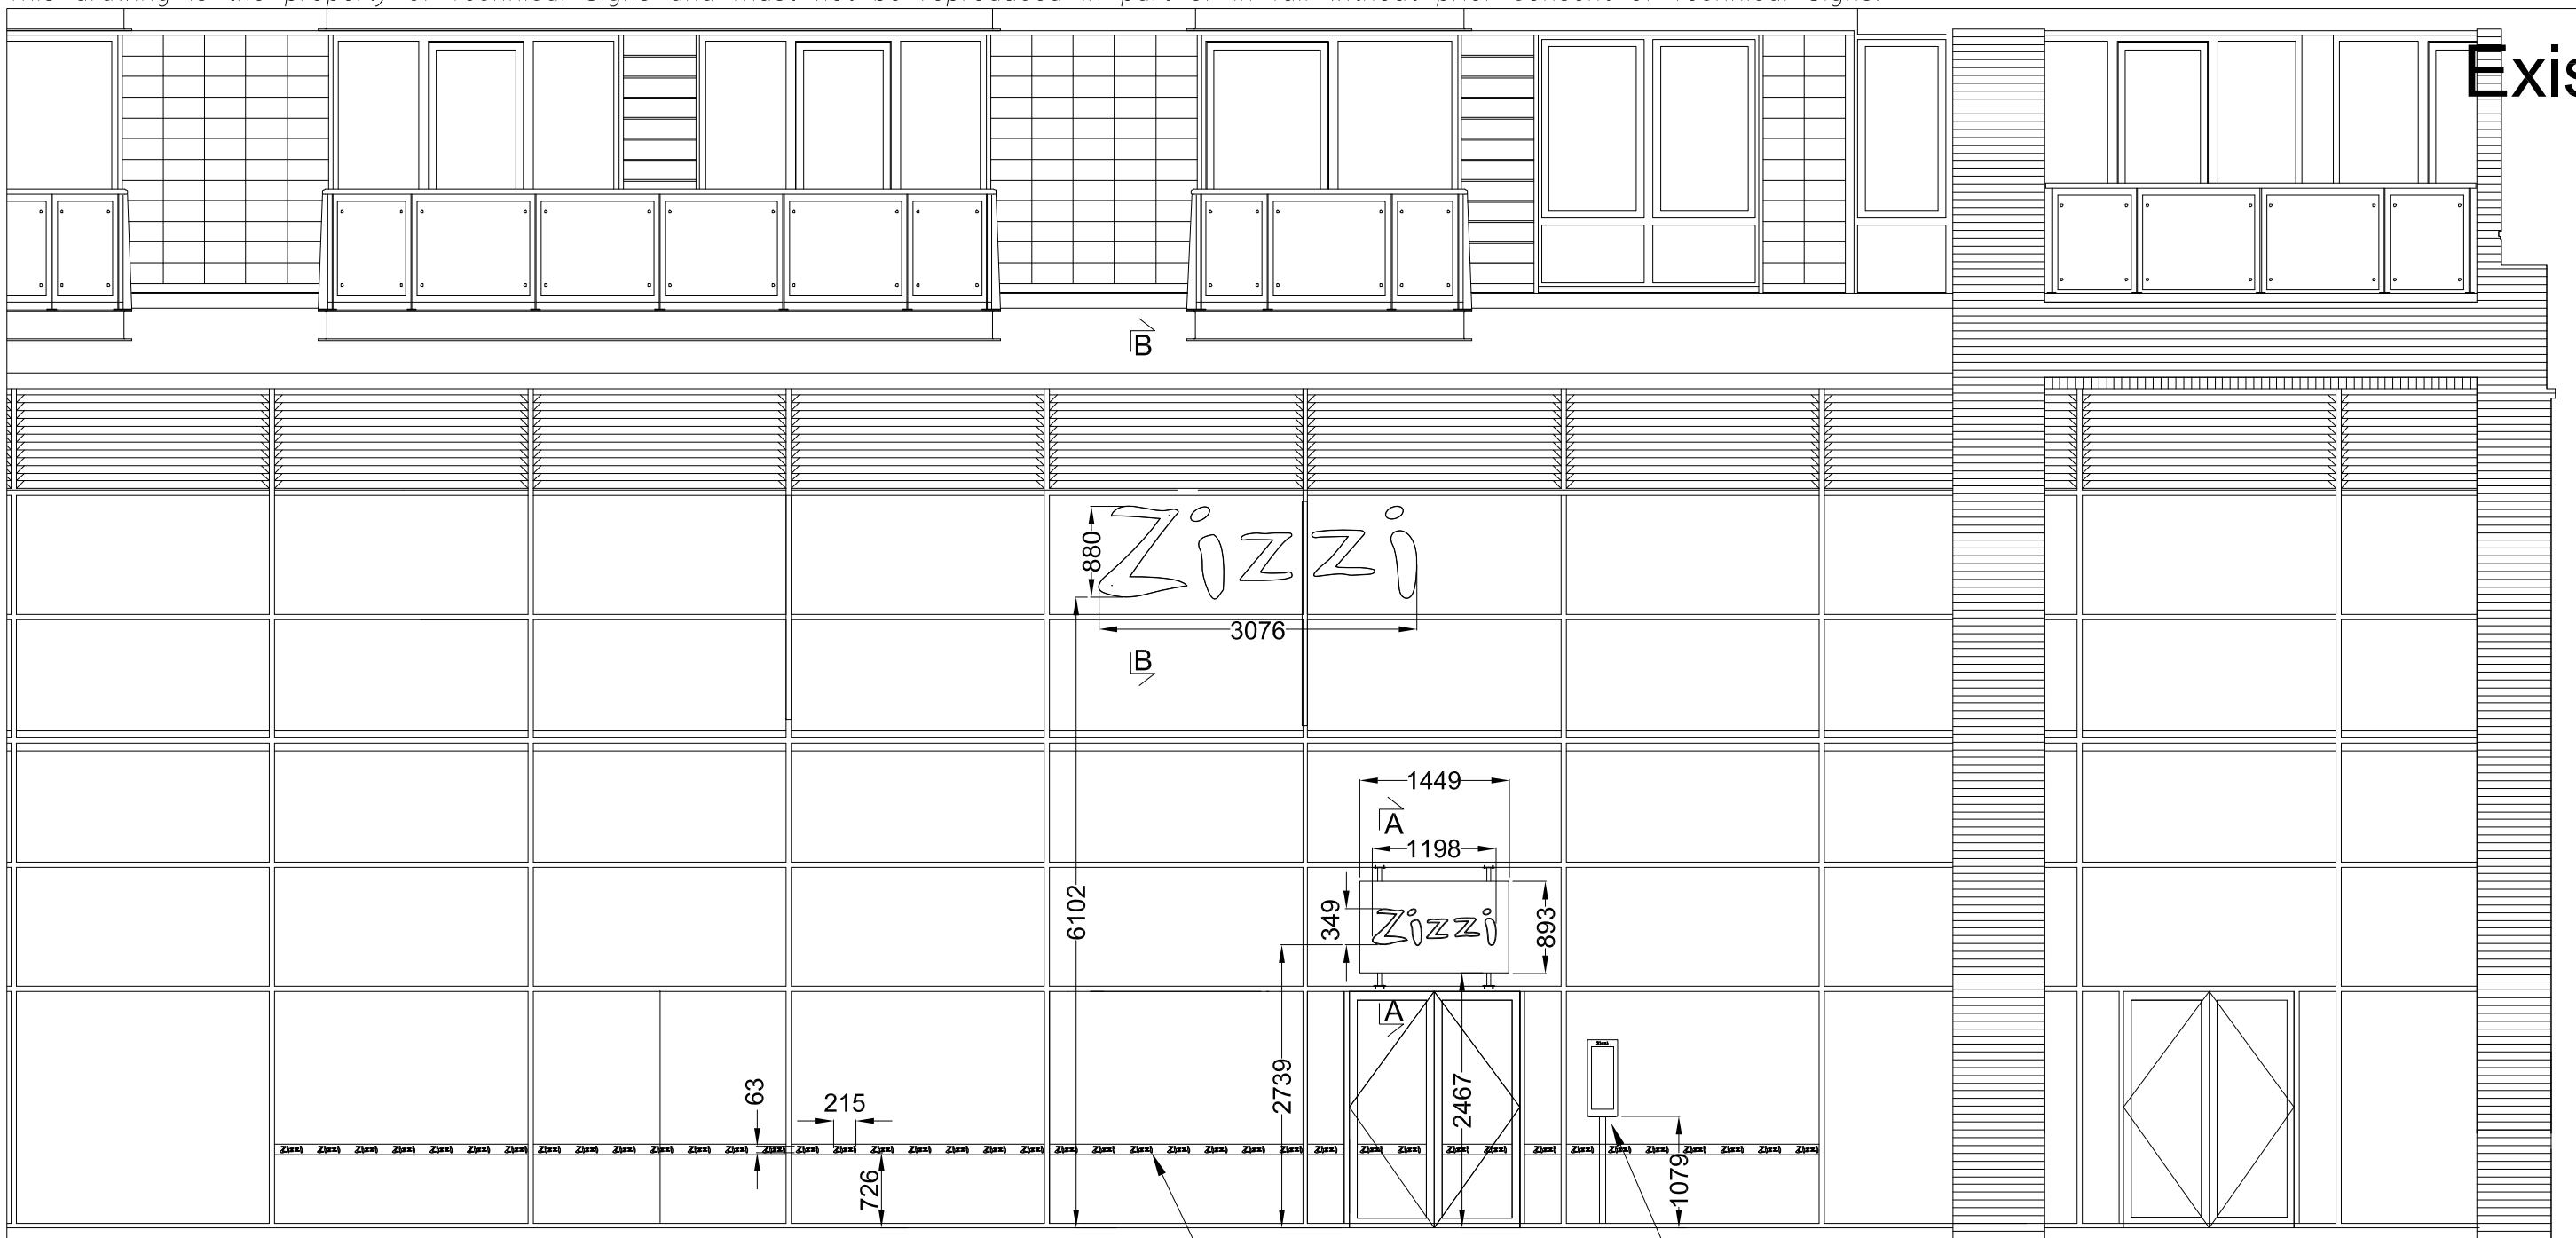

Riverside Elevation
Scale 1:75

Technical Signs
Floor 1 - Unit 3
Hille Business Centre
132 St Albans Road
Watford, Herts, WD2 4AE
Tel: 01923 811999
Fax: 01923 811998
E-mail: info@technicalsigns.co.uk

Client	Zizzi
Address/Job details	Unit 5B Leftbank Spinningfields Manchester M3 3DS Existing Signage
Job No	
Drawn by	DN
Date	09/12/11
Scale	As specified (A3)
Drawing No	308003-2
Rev	