






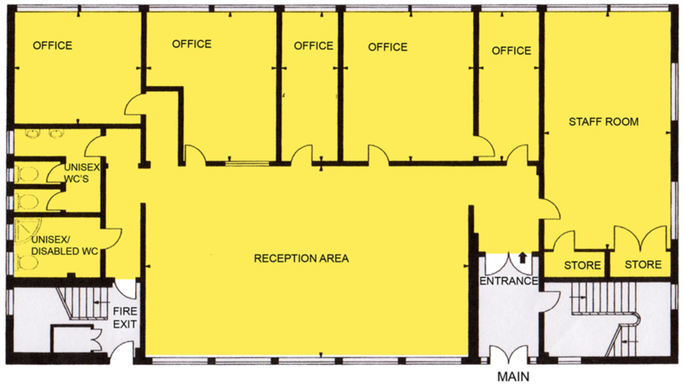

EXISTING GROUND FLOOR PLAN
SCALE 1:100

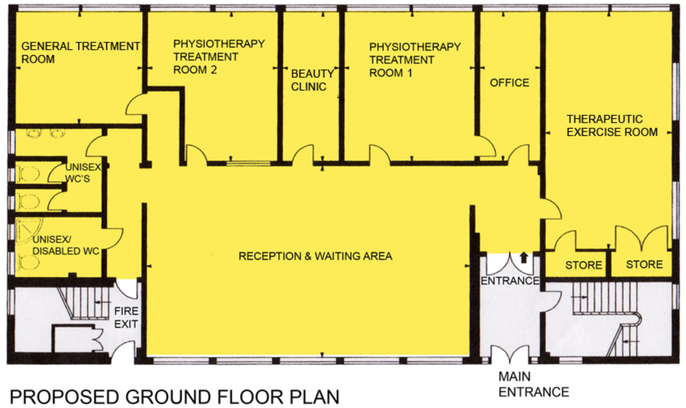


PROPOSED GROUND FLOOR PLAN
SCALE 1:100

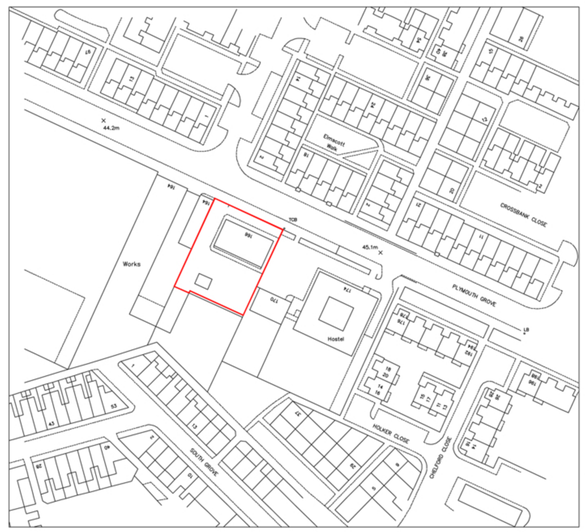

NORTH

SITE LOCATION PLAN
SCALE 1:1250

SITE POSTCODE
M13 0AF

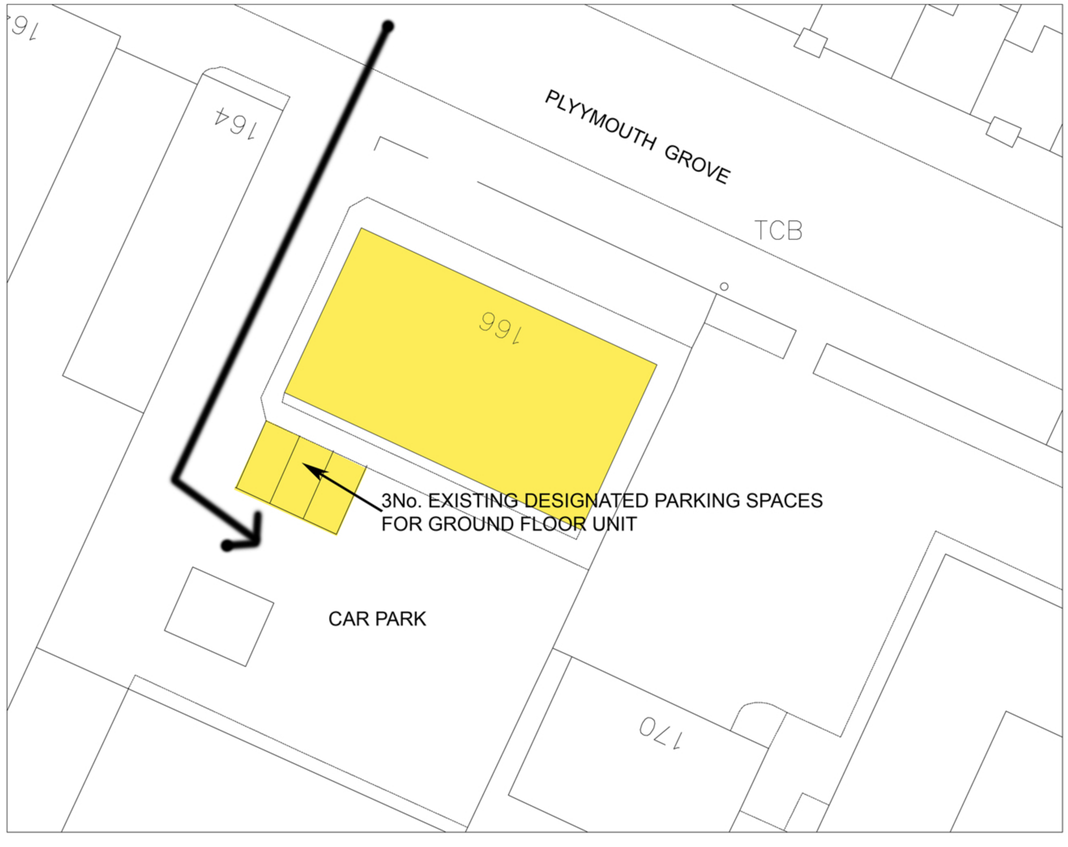

CAR PARKING PLAN
SCALE 1:200

Contractors are not to scale dimensions off this drawing

MADEARCHITECTS

Adamson House
Towers Business Park
Wilmslow Road, Didsbury
Manchester M20 2YY

T. +44 (0)161 955 3637
info@madearchitects.com
www.madearchitects.com

Client: Wondertouch Physiotherapy Clinic

Project: Proposed Change of Use
(Ground Floor Only)
166 Plymouth Grove
Manchester M13 0AF

Drawing: Existing & Proposed
Floor Plans

Status: FOR PLANNING APPROVAL

Job No: 0043

Drawing No: 0043-01 **Revision:** -

Scale: As Shown **Original Size:** A1

Date: Aug. 2013

Drawn By: CL

Copyright: Made Architects Limited