NOTES:
1. THIS DRAWING NOT TO BE SCALED. FIGURED DIMENSIONS ONLY TO BE TAKEN.
2. SHOULD ANY DISCREPANCIES BE FOUND WITH THIS DRAWING, PLEASE INFORM THIS OFFICE.
3. COPYRIGHT OF THIS DRAWING IS OWNED BY JMARCHITECTS.

Windows to be replaced and internal walls to be thermally upgraded

Opening LIght positions

Bottom hung windows with 100mm integral restrictor



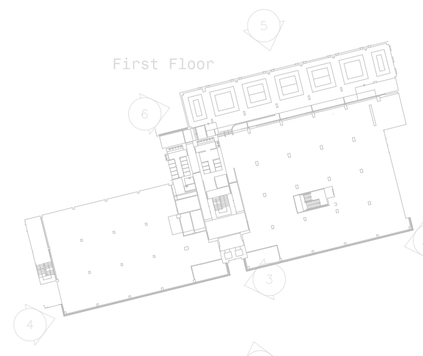



1. SOUTH ELEVATION _ SCALE 1:200

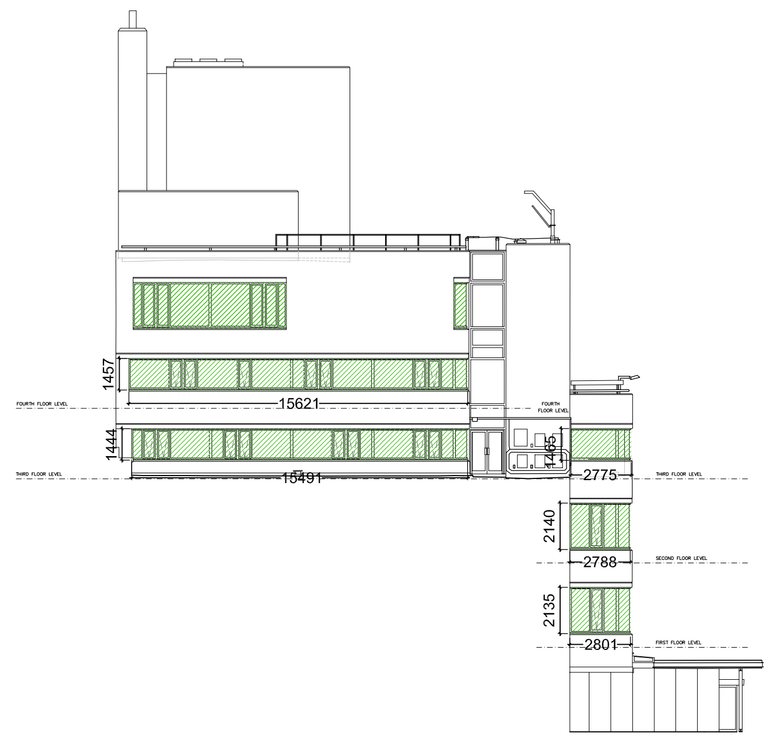

2. EAST ELEVATION _ SCALE 1:200

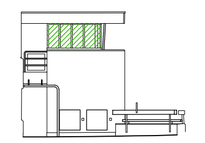

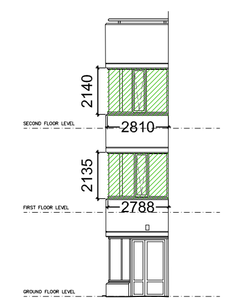

3. RECESS ELEVATION _
SCALE 1:200

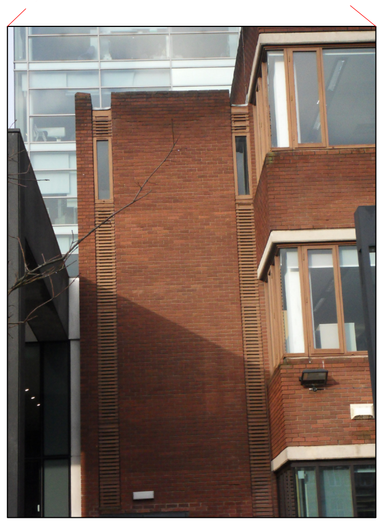

REFERENCE PHOTOGRAPH 1



REFERENCE PHOTOGRAPH 2

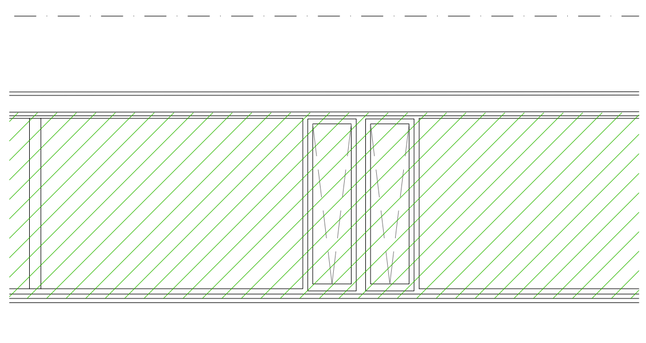

WINDOW OPENING _ SCALE 1:50

OPENING REQUIREMENTS:

WINDOWS LOCATED WITHIN THE SENIOR ARCHITECTURAL COMPOSITE CURTAIN WALL SYSTEM TO MATCH EXISTING SIZE AND POSITION. FINISH: DARK BRONZE ANODISED ANOLOK 547 TO MATCH RECENTLY REPLACED GROUND FLOOR WINDOWS.

WINDOWS TO BE BOTTOM HUNG OPENING OUTWARDS WITH 100mm INTEGRAL RESTRICTOR.

IRONMONGERY: HINGES, ESPAGNOLETTE, LOCKABLE LEVER HANDLE, INTEGRAL RESTRICTOR ALL TO BE AS MANUFACTURERS RECOMMENDATIONS AND MUST BE COMPATIBLE WITH THE CURTAIN WALL SYSTEM. FINISH: BRONZE ANODISED.

WINDOW SIZES SHOWN ARE INDICATIVE ONLY AND ALL OPENING TO BE SITE MEASURED PRIOR TO FABRICATION

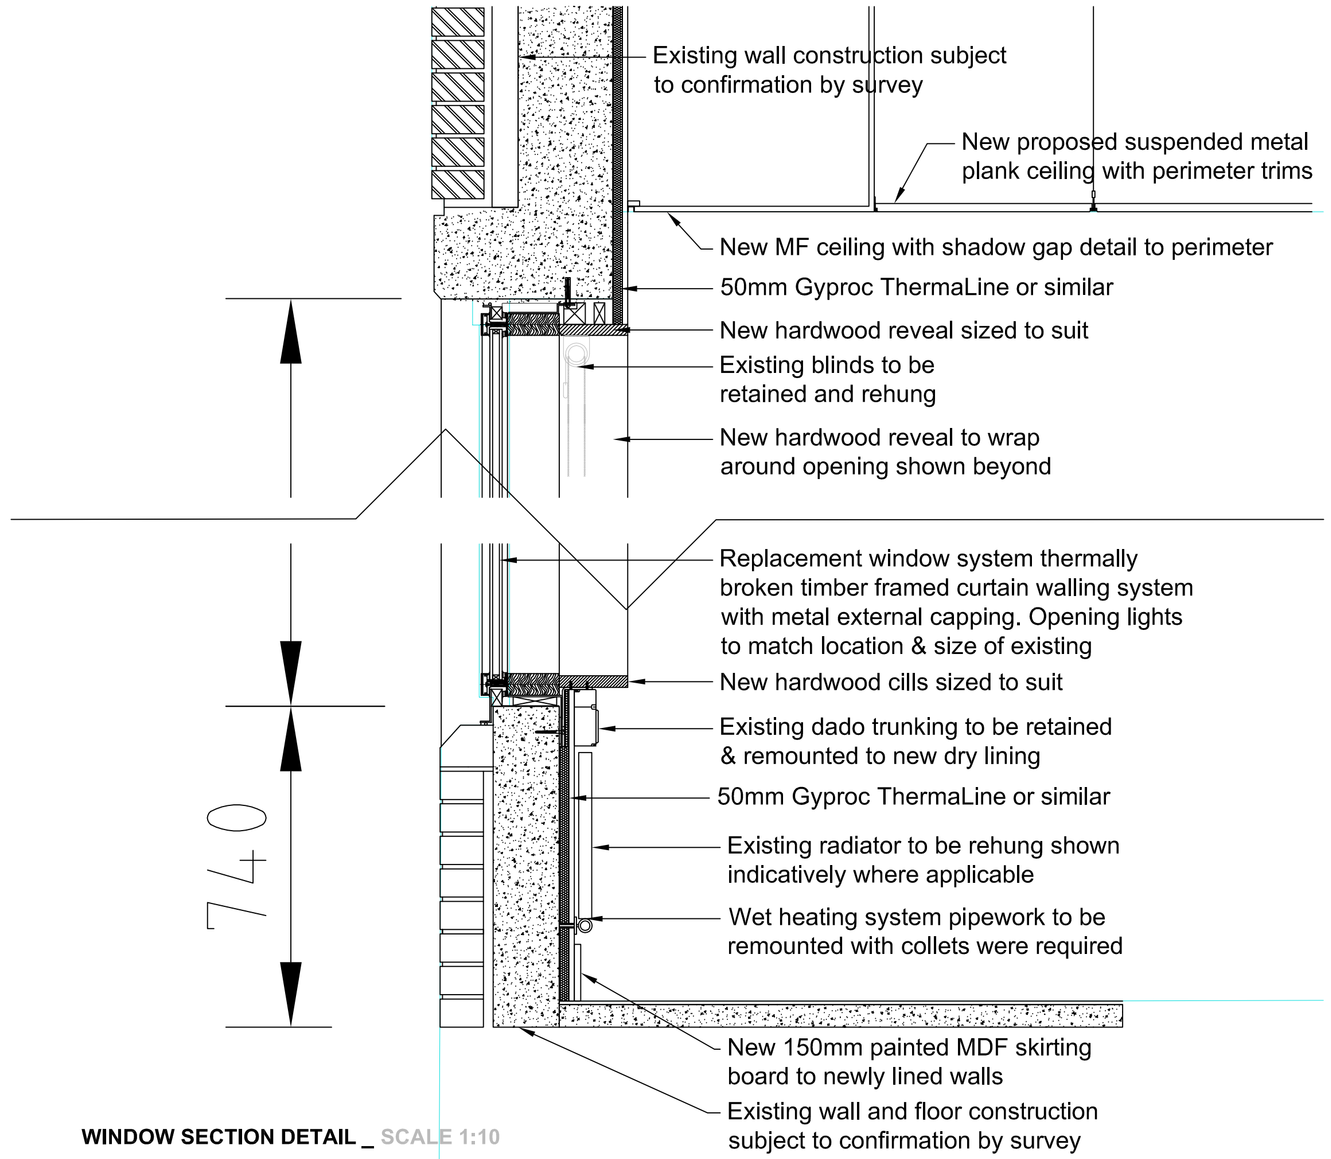

WINDOW SECTION DETAIL _ SCALE 1:10

ALL WINDOWS TO BE REPLACED TO FIT WITHIN EXISTING STRUCTURAL OPENINGS, SIZE AND LAYOUTS TO MATCH EXISTING AND TO BE CONFIRMED ON SITE BY CONTRACTOR SURVEY PRIOR TO FABRICATION.

REV.	DESCRIPTION	DATE	DRN BY	CKD BY
P1	Submitted for Planning	15.03.13	HLK	AI

jmarchitects

PROJECT
All Saints Library - Phase 2 Works

TITLE
Elevations 1 of 2

CLIENT
Manchester Metropolitan University

JOB No.	DRAWING No.	REVISION
5085	L(4)030	P1
SCALE	DRAWN BY	CHECKED BY
1:200@A1	HLK	AI
STATUS		DATE
PLANNING		Feb 2013

Floor 9
St James's Buildings
Oxford Street
Manchester
M1 6EJ

T: 0161 200 6300

F: 0161 200 6301

man@jmarchitects.net

www.jmarchitects.net