
Proposed domestic garage extension 18 Manor Drive M21 7AQ

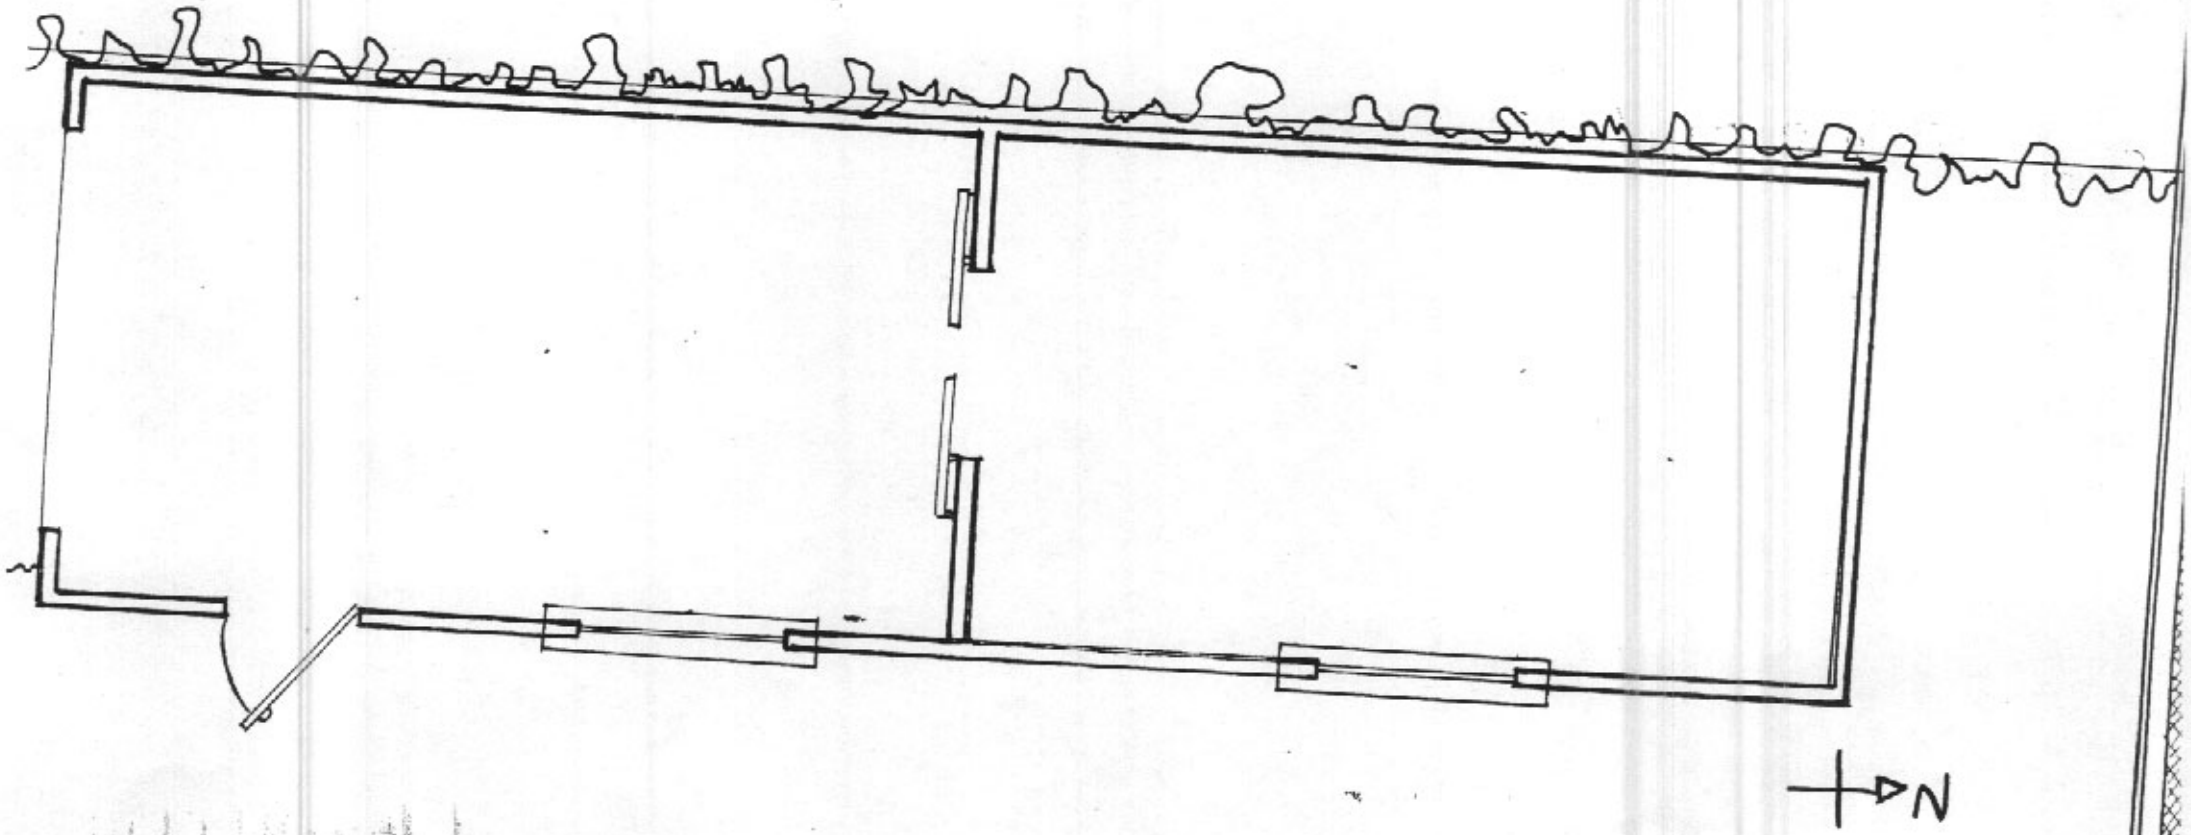

N

Ground Floor Plan Scale 1:50

26 MAR 2008