Drawn	Checked	Approved	Drawing Title	Client	Stage
C Gowans	A Livingstone	C Rowland	Site Plan Showing Refuse Collection Strategy & Site / Building Boundaries	Church Of The Nazarene	INFORMATION
Scale N.T.S @ A4	**Date** 23.03.2008			**Project**	**Drawing No.** 204 07 Refuse — **Revision**

Head Office
Easton Road,
Bathgate,
West Lothian,
EH48 2SF

Tel 01506 633122
Fax 01506 634320
www.sibcas.co.uk

SIBCAS
flexible modular accommodation

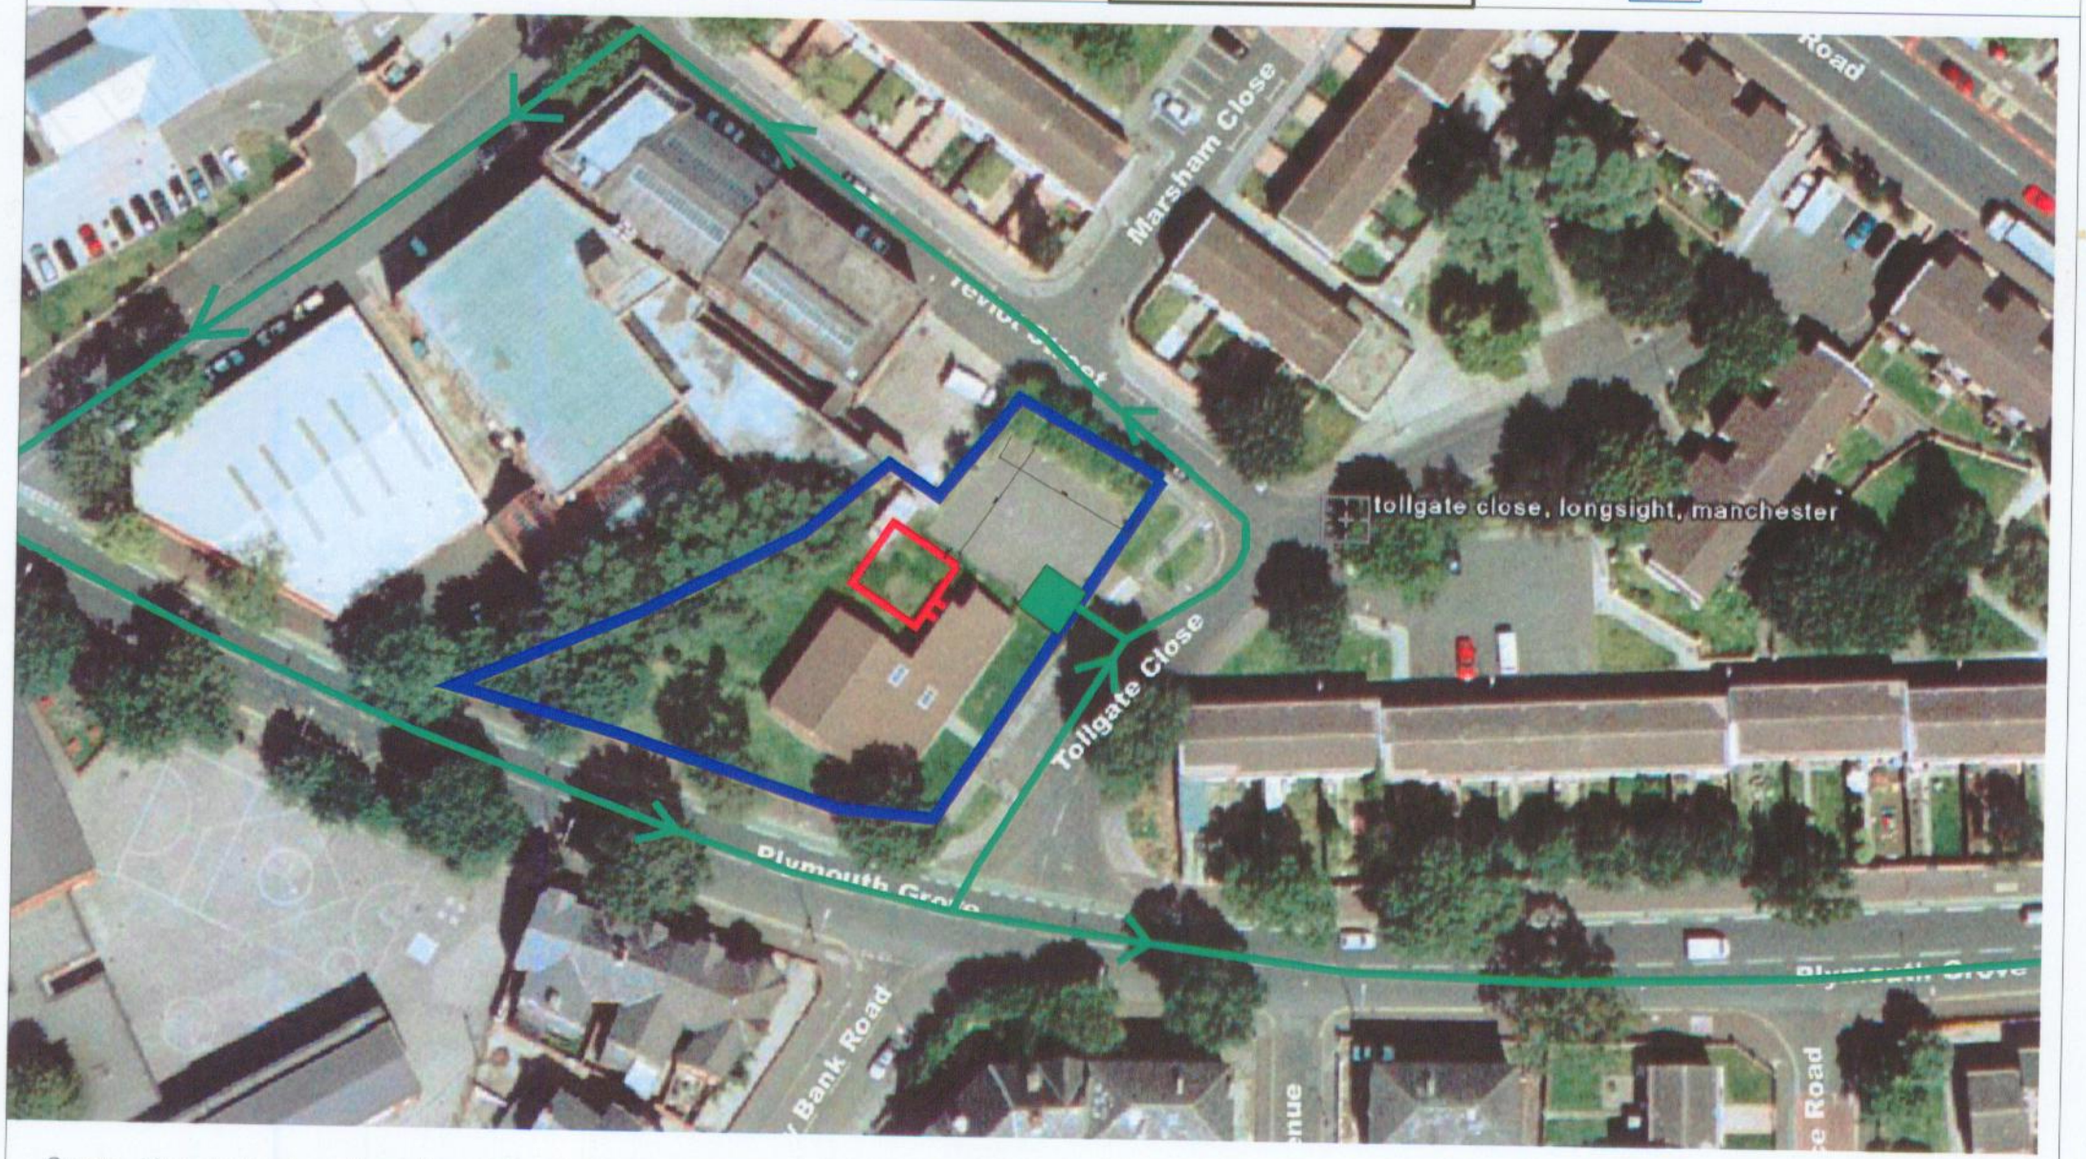

Green Line Indicates the direction of travel for the Refuse Vehicle.
The vehicle will stop at the area shown as a green hatch, and continue.