NOTES
The Contractor is to check all dimensions and conditions on site before commencing. Do not scale from this drawing.
This drawing remains the copyright of POZZONI DESIGN GROUP.

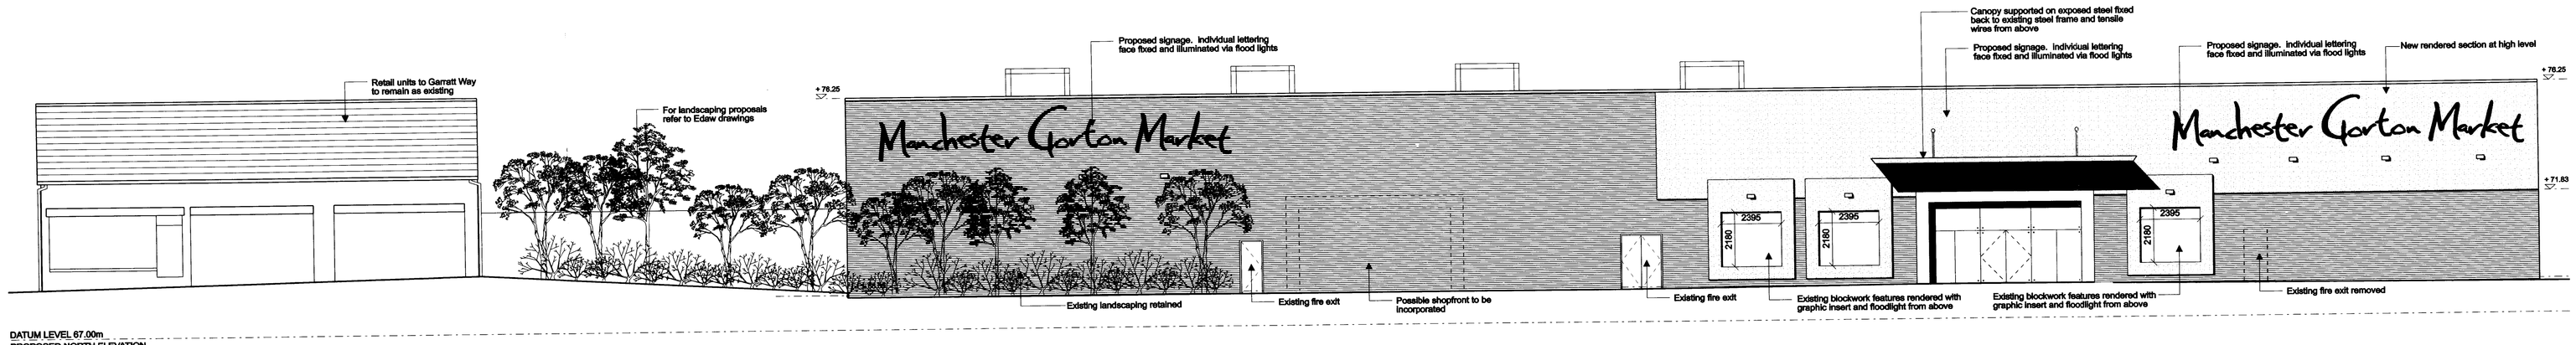

DATUM LEVEL 67.00m
PROPOSED NORTH ELEVATION

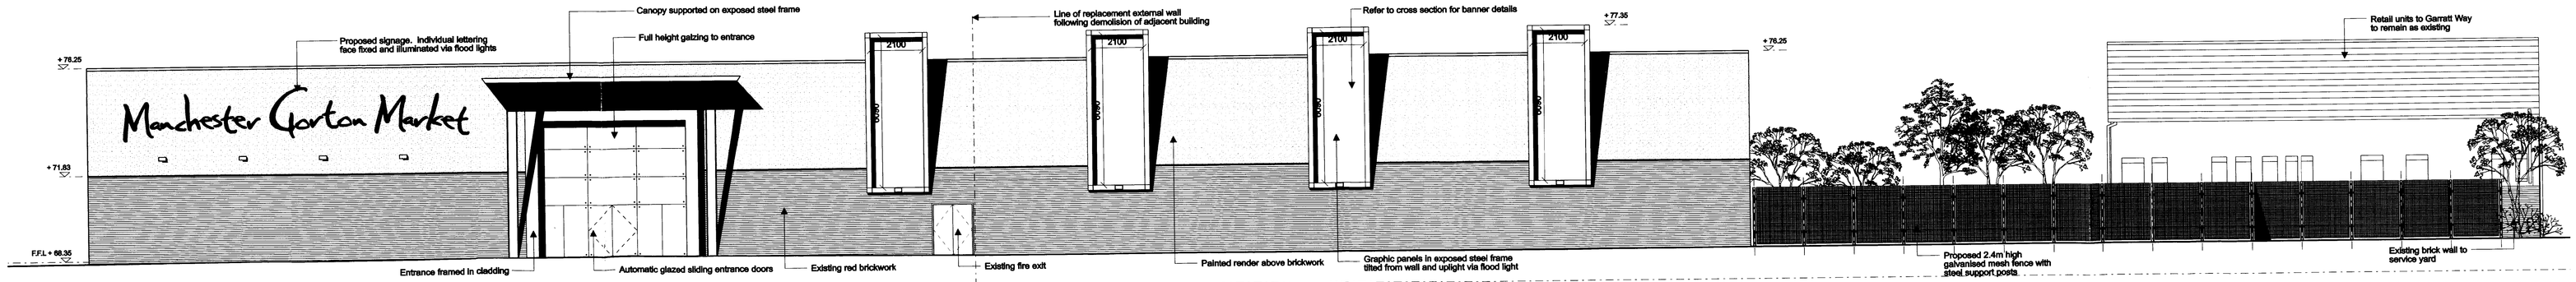

DATUM LEVEL 67.00m
PROPOSED SOUTH ELEVATION

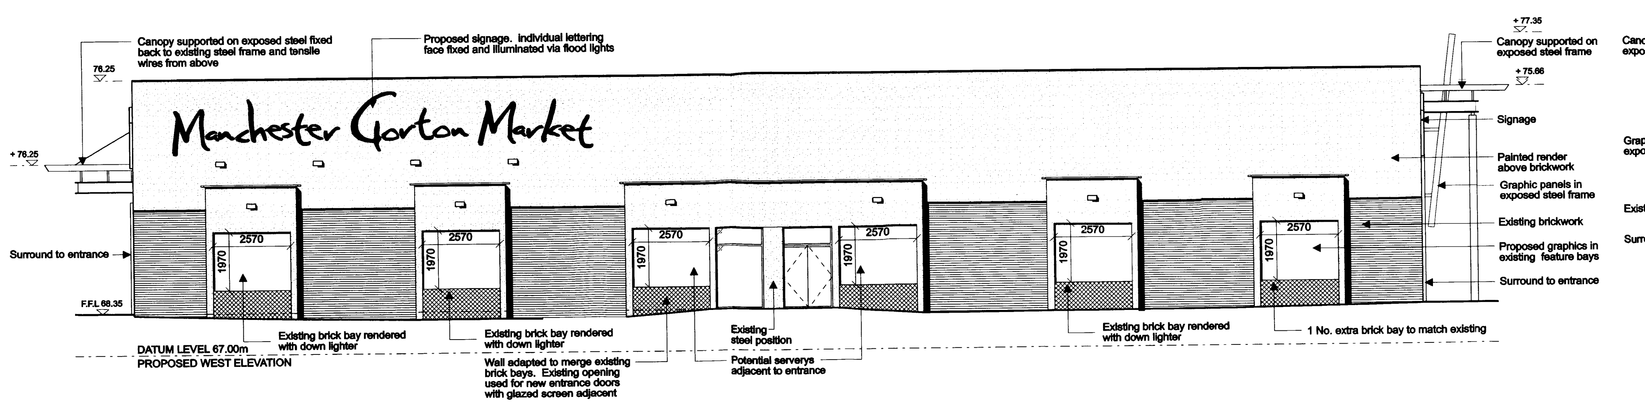

DATUM LEVEL 67.00m
PROPOSED WEST ELEVATION

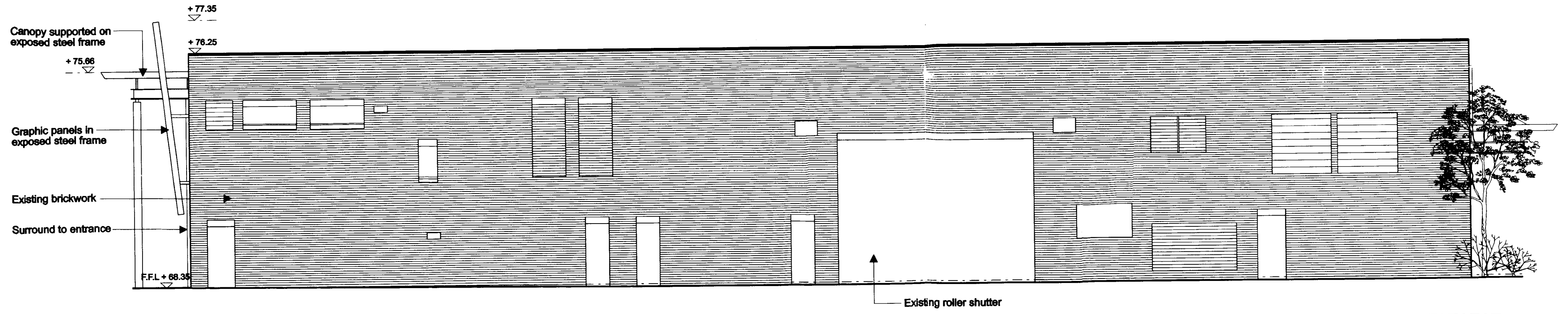

DATUM LEVEL 67.00m
PROPOSED EAST ELEVATION FROM SERVICE YARD

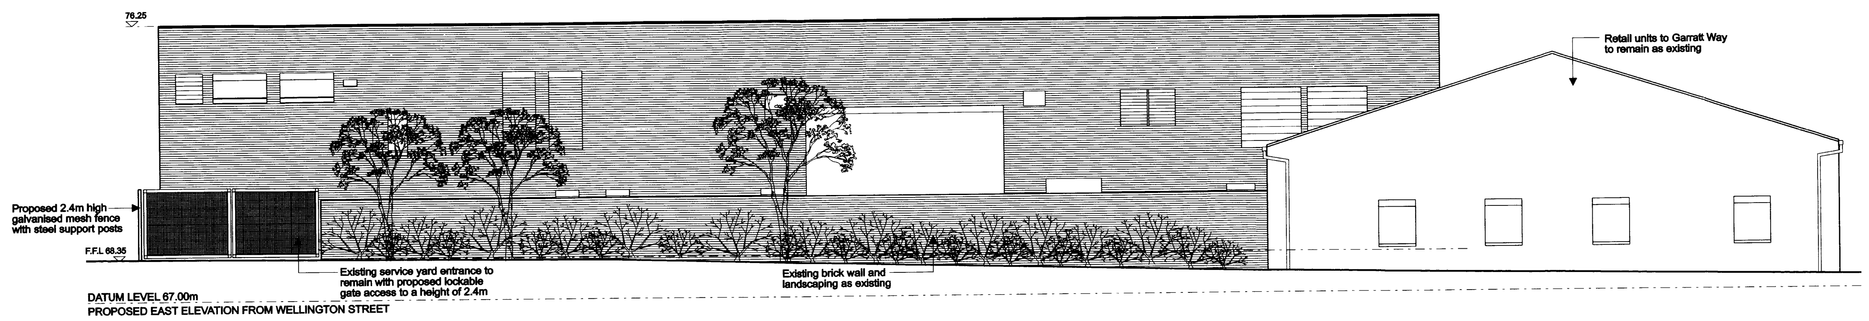

DATUM LEVEL 67.00m
PROPOSED EAST ELEVATION FROM WELLINGTON STREET

PLANNING
RECEIVED
21 FEB 2006
GMCC

Rev. G: 13.03.06 Fence to service yard revised as Planners comments. MKM
Rev. F: 21-02-06 Landscaping amended to reflect EDAW drawing: 5410633-01 Rev. C. MKM
Rev. E: 16-02-06 Public W.C removed possible shopfront added to North Elevation and landscaping amended to reflect EDAW proposals. MKM
Rev. D: 14-02-06 West Entrance added. Graphic panels shown at an angle. Public W.C shown demolished. Gates to service yard shown. MKM
Rev. C: 01-02-06 Fence to service yard amended, dimensions added to graphic panels. MKM
Rev B: 25-01-06 Elevations generally updated following Clients comments. MKM
Rev A: 04-01-06 Boundary treatments added. MKM

Revision	By	Date

Client
Ask Develepmonets Ltd

Job
Gorton Market
Manchester

Drawing
~~Proposed~~ PREVIOUSLY APPROVED Building Elevations

- [x] Feasibility
- [ ] Design
- [ ] Tender
- [ ] Contract
- [ ] Construction
- [ ] As Built

Scale	1:100	@ A0
Drawn	MKM	
Date	04-01-06	Rev
Drg. No.	P2306-100	G

POZZONI Design Group
T 0161 928 7848
F 0161 926 9428
E architects@pozzoni-group.co.uk
2 Woodville Road
Altrincham
WA14 2FH