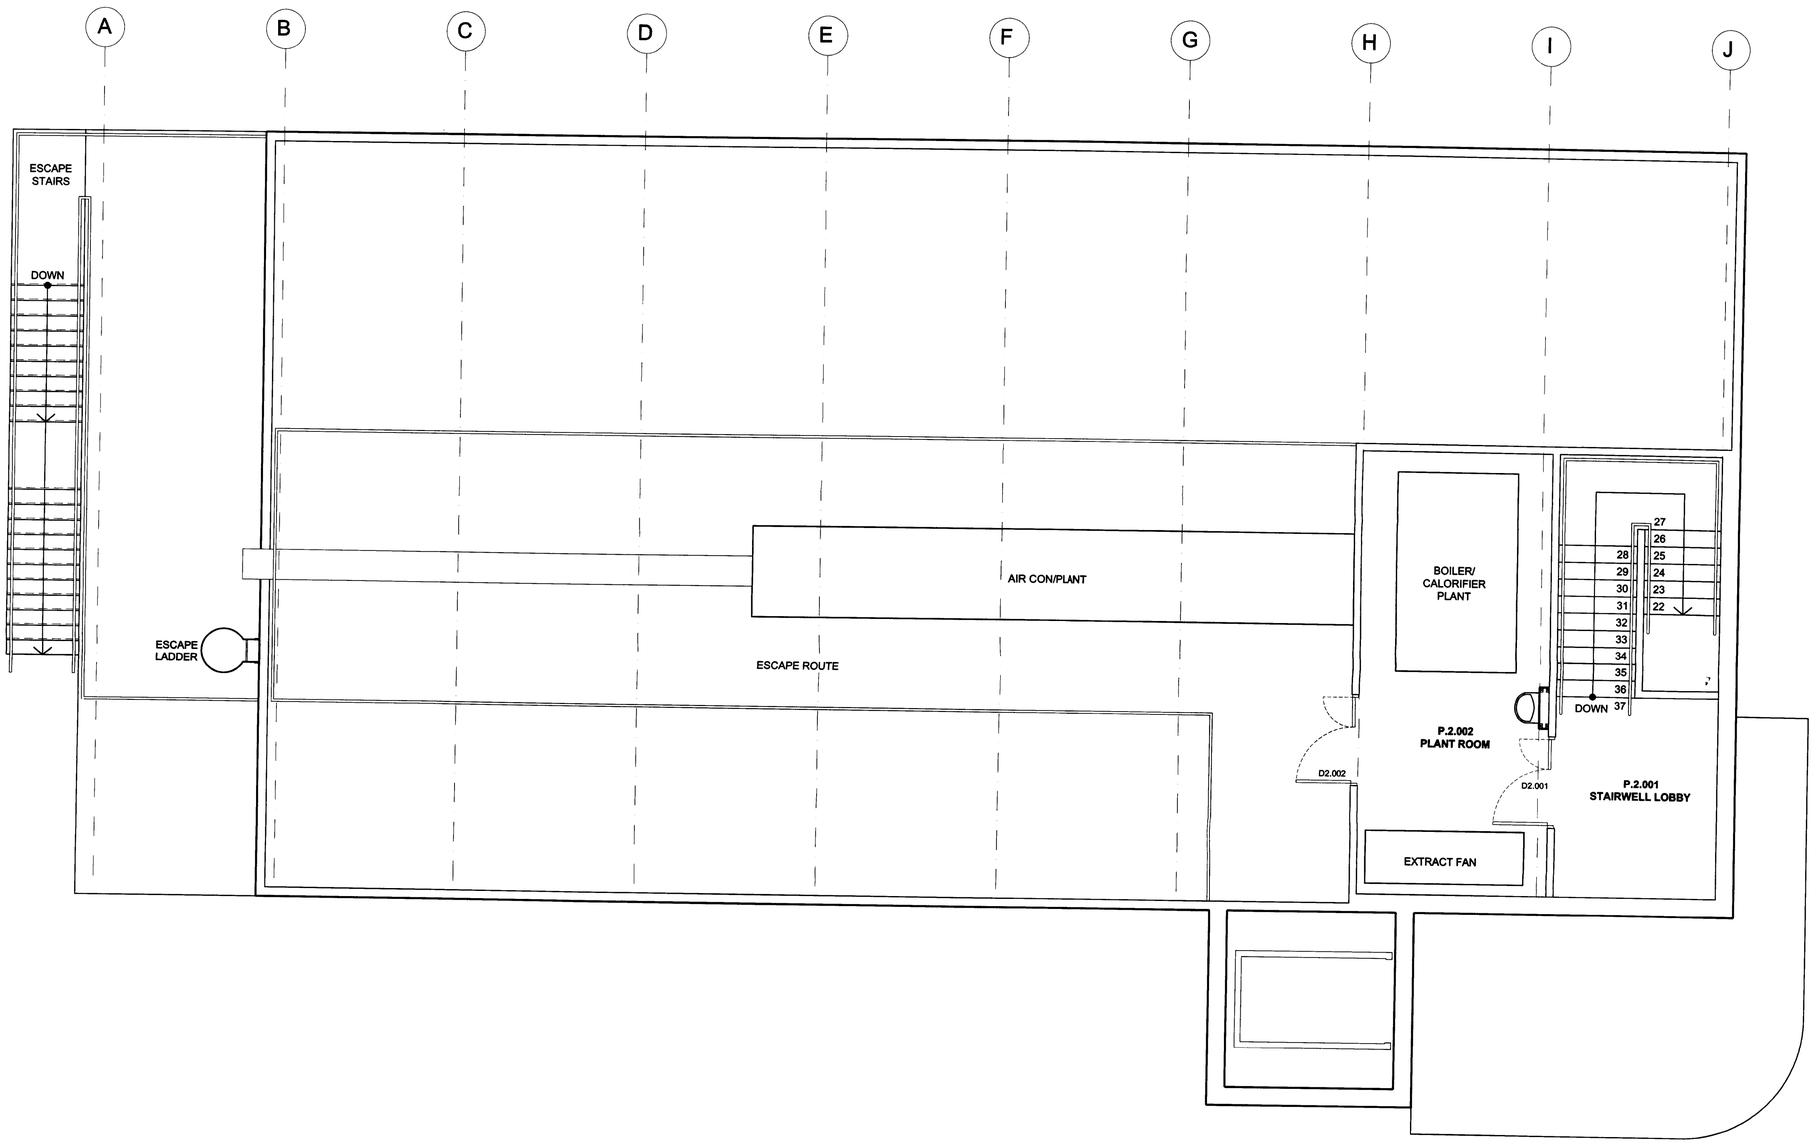


NOTES

ALL DIMENSIONS AND LEVELS ARE TO BE CHECKED ON SITE

ANY DISCREPANCIES ARE TO BE REPORTED TO THE ARCHITECT BEFORE ANY WORK COMMENCES

THIS DRAWING SHALL NOT BE SCALED TO ASCERTAIN ANY DIMENSIONS WORK TO FIGURED DIMS ONLY

THIS DRAWING SHALL NOT BE REPRODUCED WITHOUT EXPRESS WRITTEN PERMISSION FROM AFL LTD.

USER GROUP SIGN OFF

Proposed GA layout signed off on 15.02.06

Trust/User Signature .....

Infection Control Signature.....

Executive Team Signature .....

Project Management .....

AFL Signature .....

-

rev date/initls description

project
Decant of DCU

client
Christie Hospital NHS Trust

location
Christie Hospital

drawing title
SECOND FLOOR PLANT ROOM
GENERAL ARRANGEMENT

key plan

28 MAR 2008

AFL

AFL Architects
St. James's Buildings
Oxford Street
Manchester
M1 6FQ

t: +44(0)161 236 6263
f: +44(0)161 236 6484
w: www.afl-uk.com
e: mail@afl-uk.com

dwg purpose	INFORMATION	drawn	PW
date	23/02/2008	checked	MM
scale	1:50	sheet size	A1
083400 job number		2_003 drawing number	revision