SCOTT BROWNRIGG

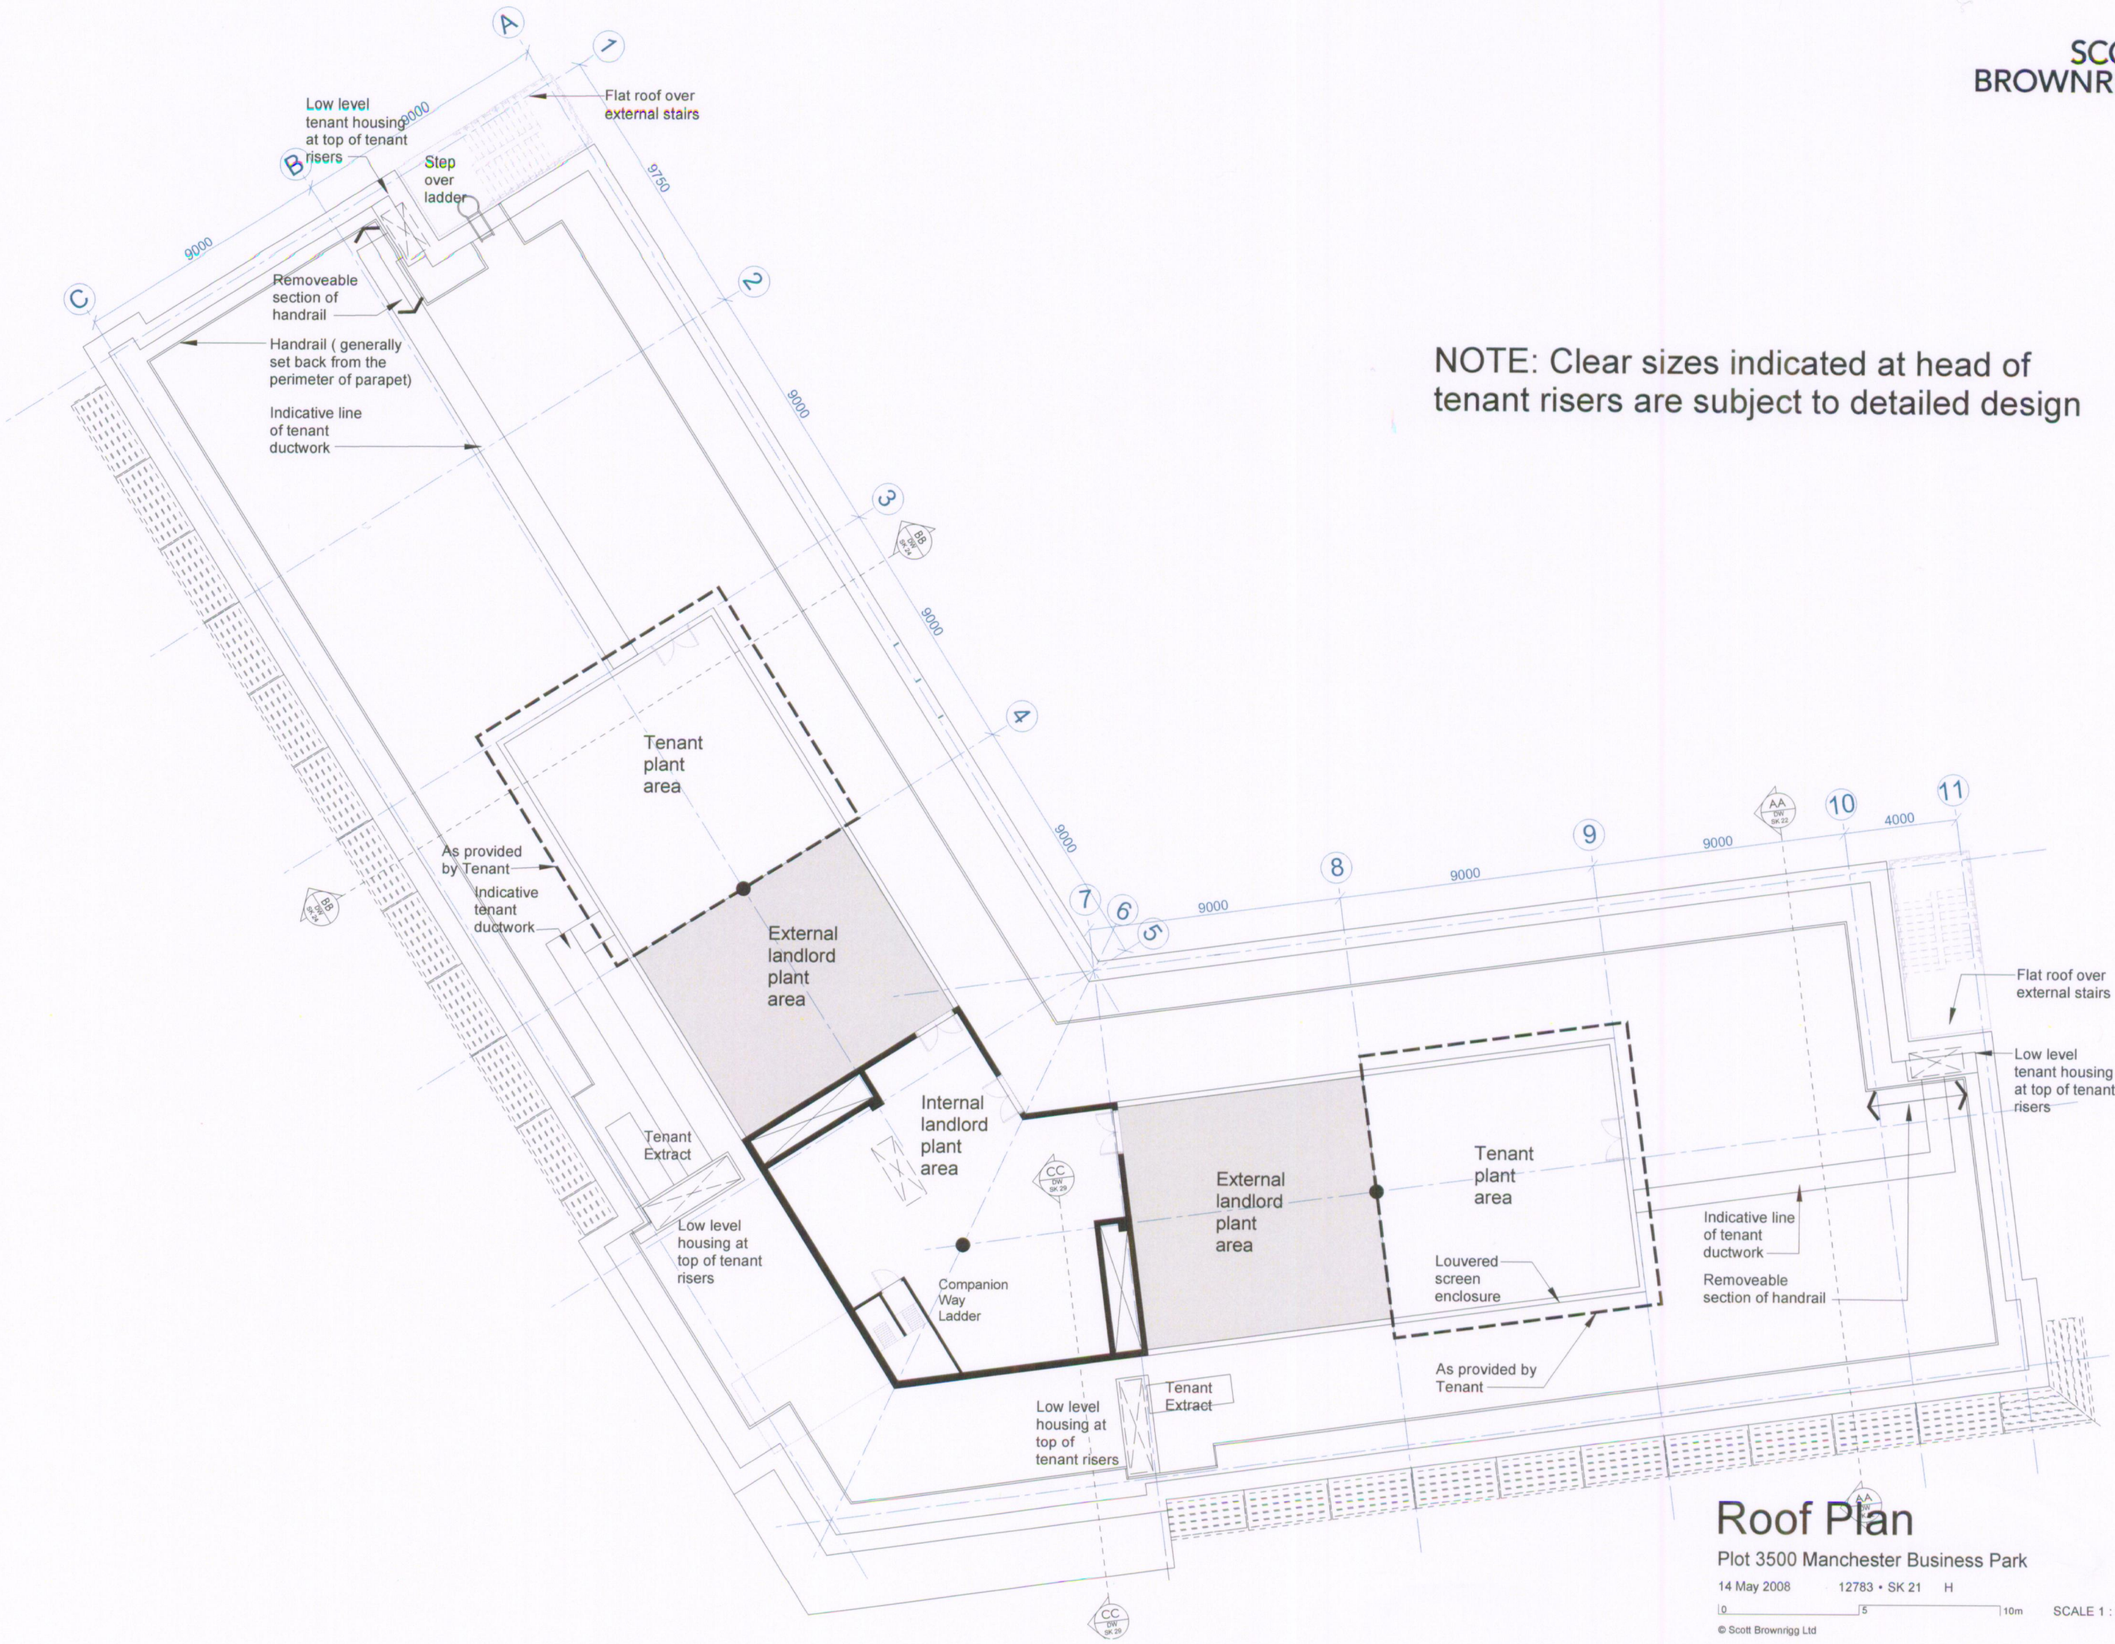

NOTE: Clear sizes indicated at head of tenant risers are subject to detailed design

Roof Plan

Plot 3500 Manchester Business Park

14 May 2008 12783 • SK 21 H

0 5 10m SCALE 1 : 200 @ A3

© Scott Brownrigg Ltd