
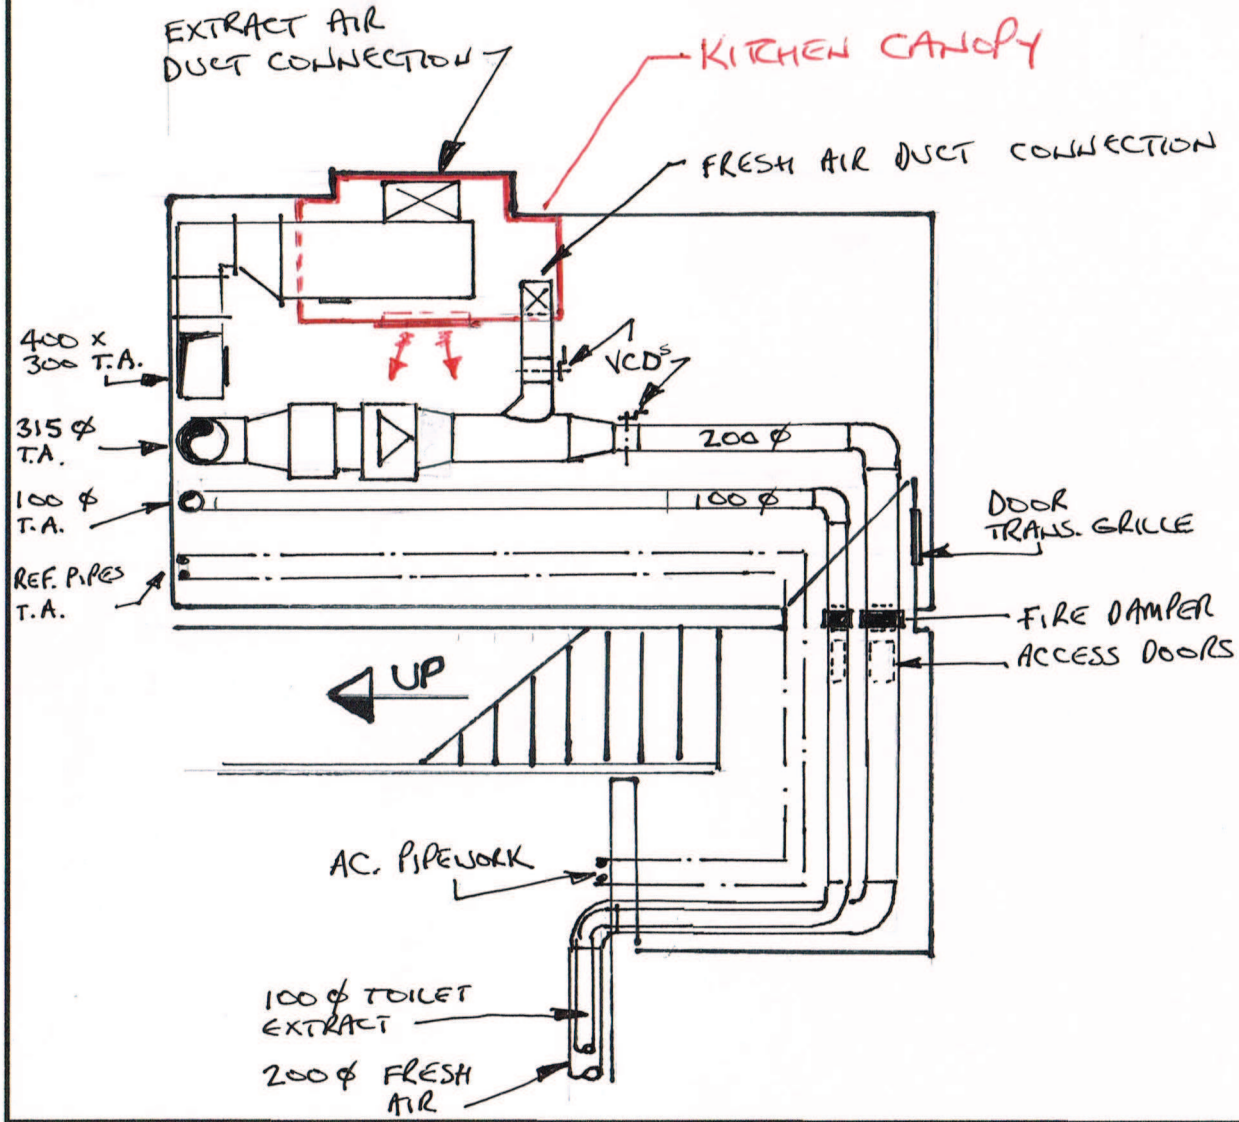



SWAN Projects

DETAILS
BASEMENT KITCHEN
GENERAL LAYOUT.

REF: SUGAR JUNCTION
TIB STREET.
C205-1

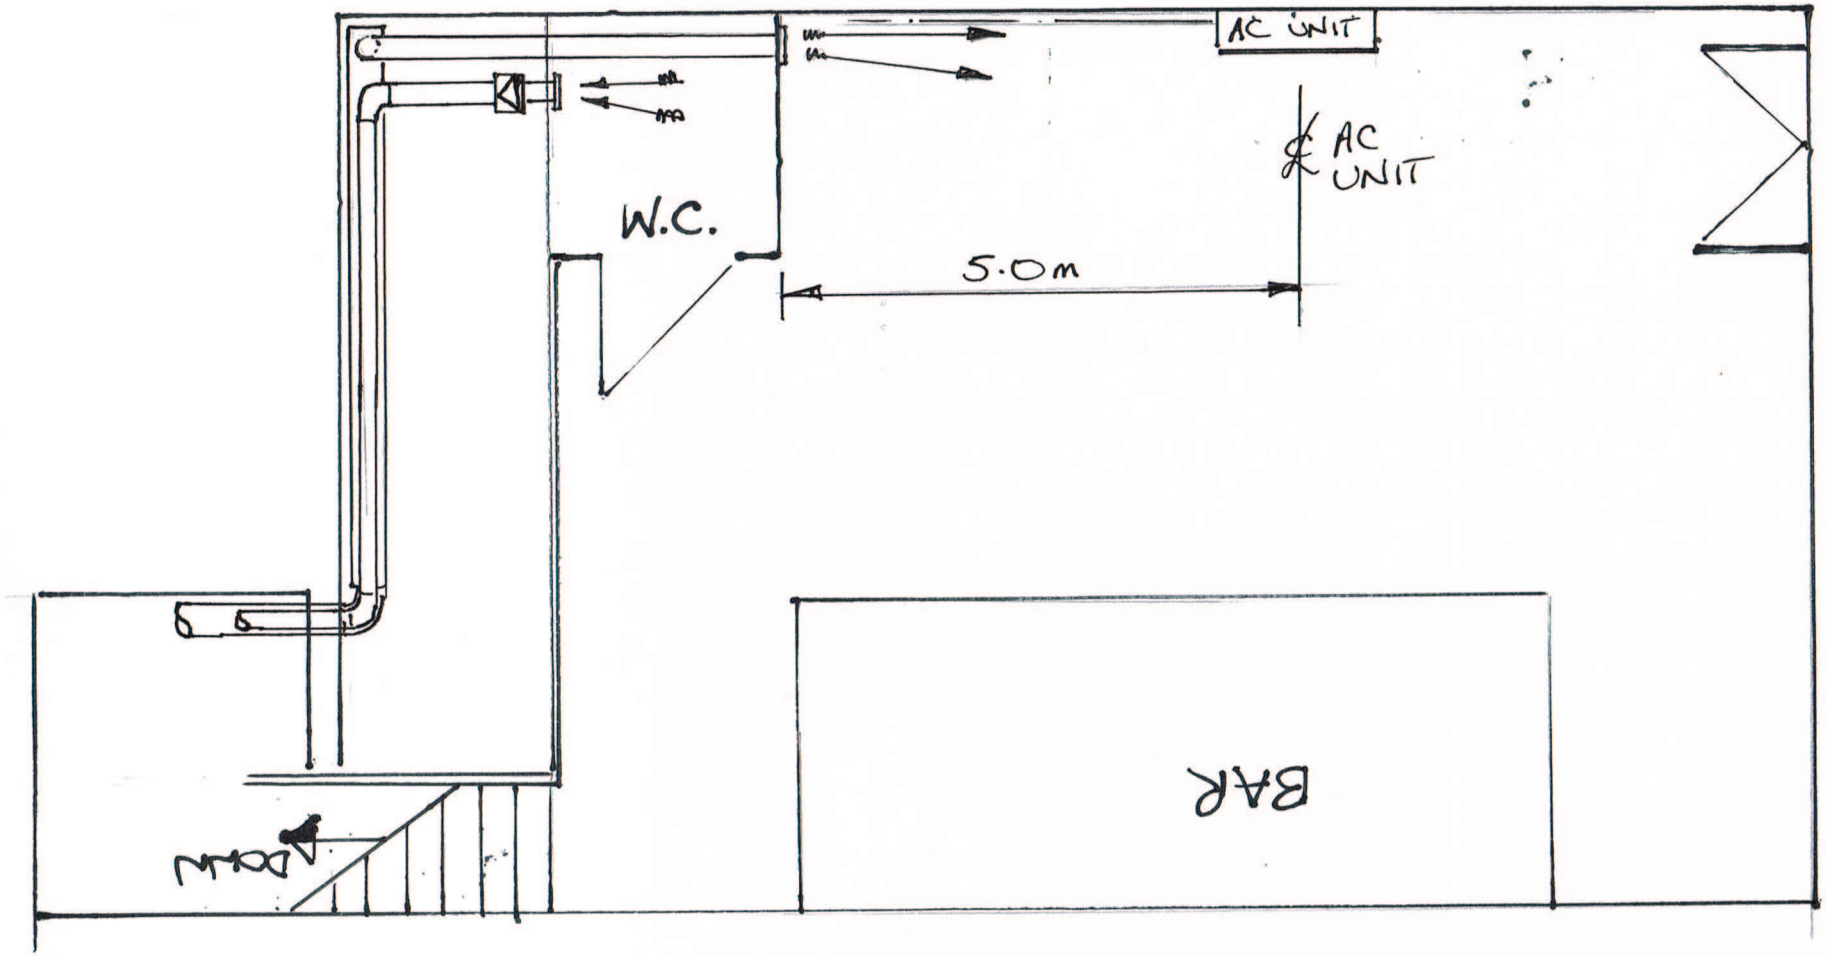


SWAN Projects	DETAILS GROUND FLOOR GENERAL LAYOUT	REF: SUGAR JUNCTION TIB STREET C205-2

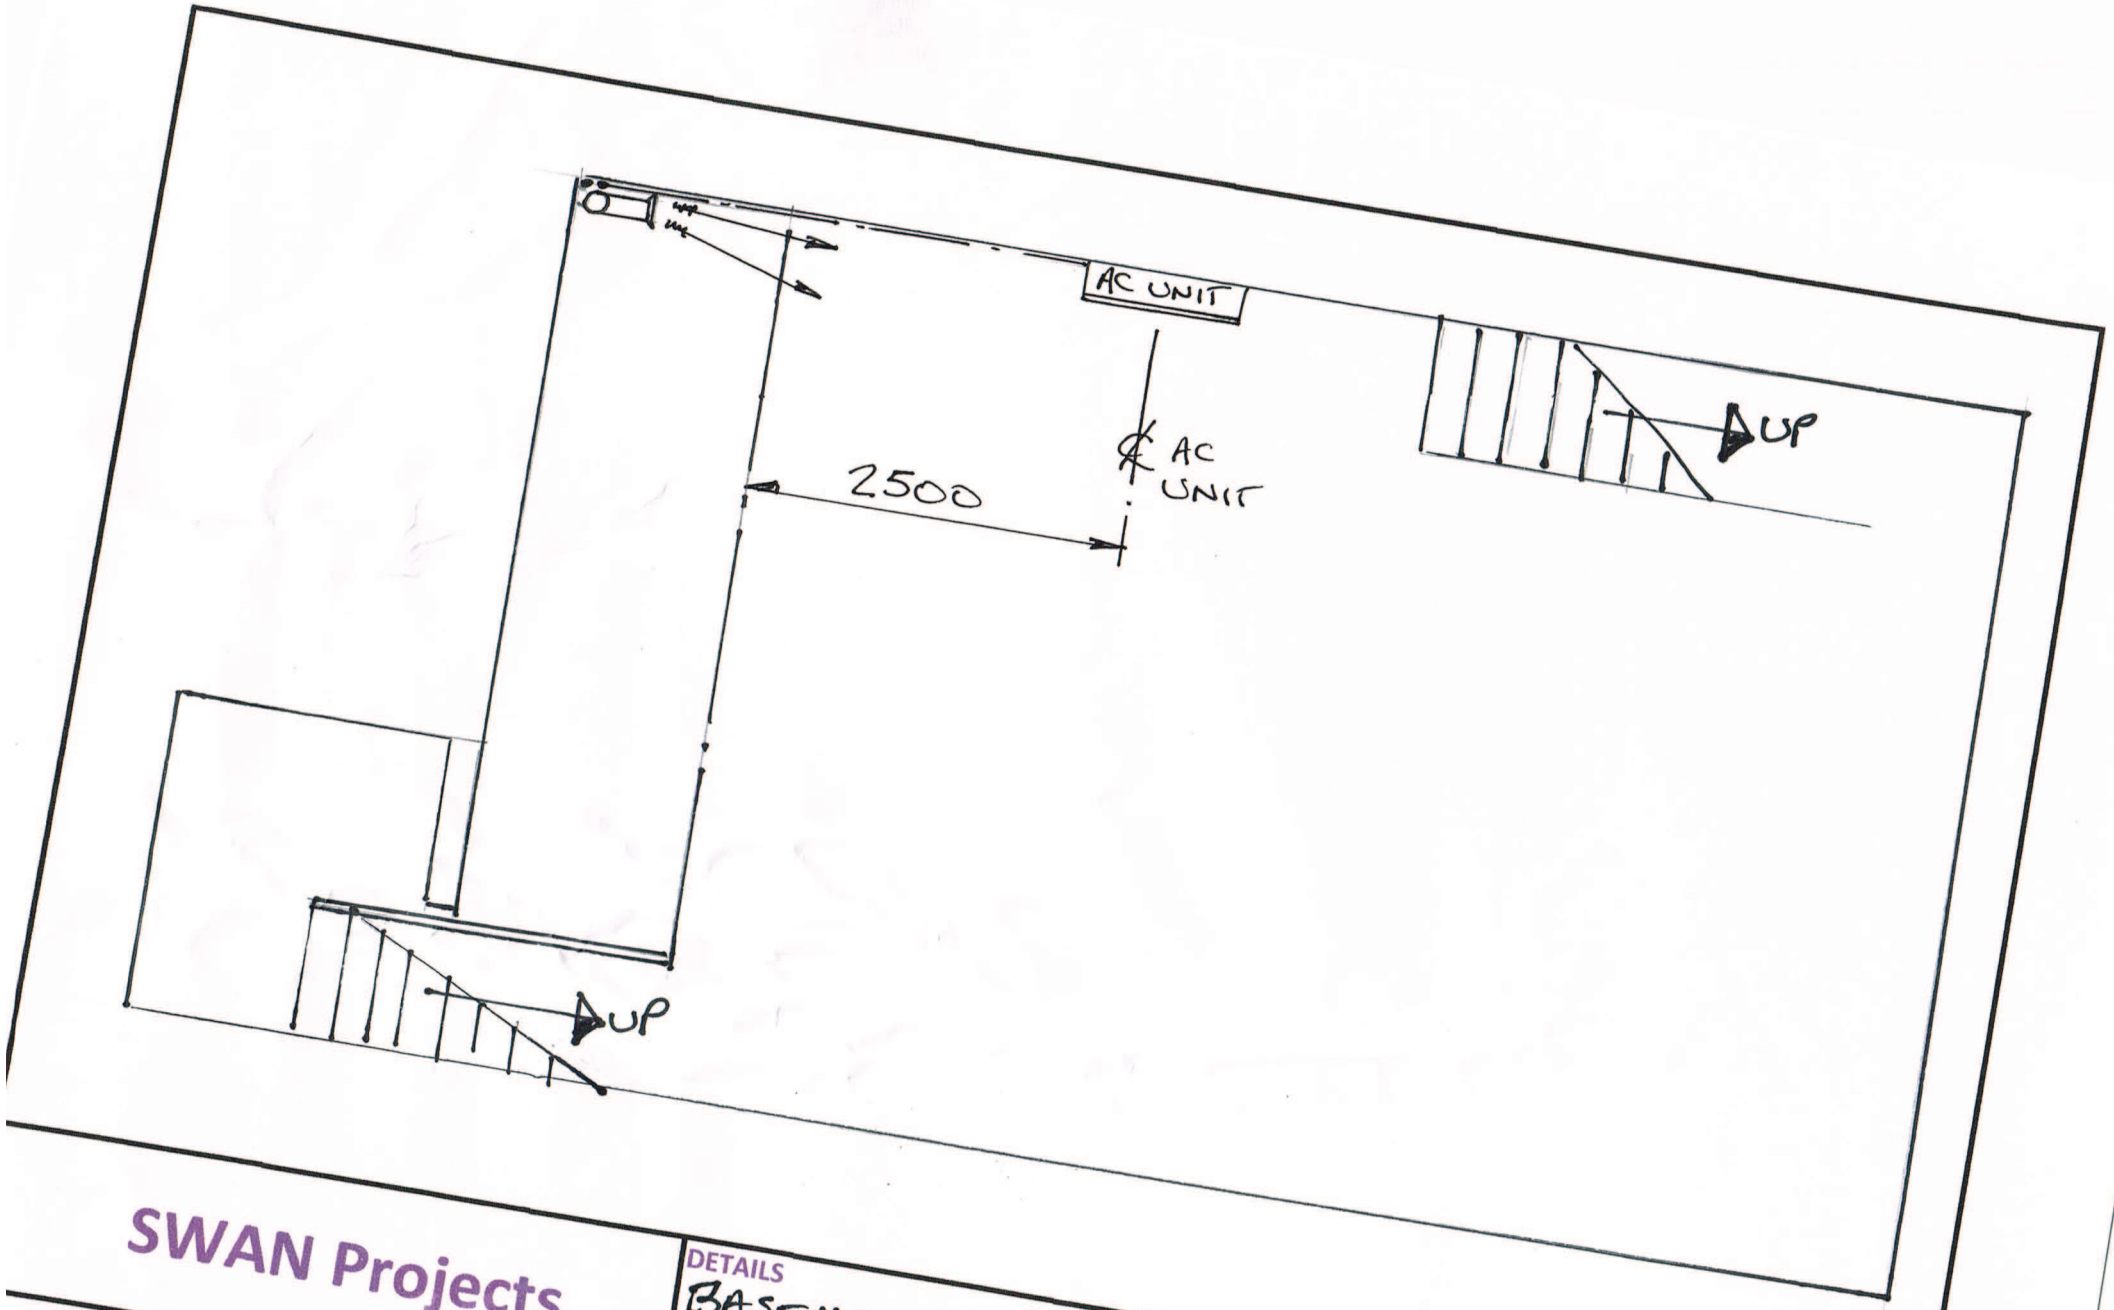

SWAN Projects

DETAILS
BASEMENT
GENERAL LAYOUT

REF: SUGAR JUNCTION
718 STREET

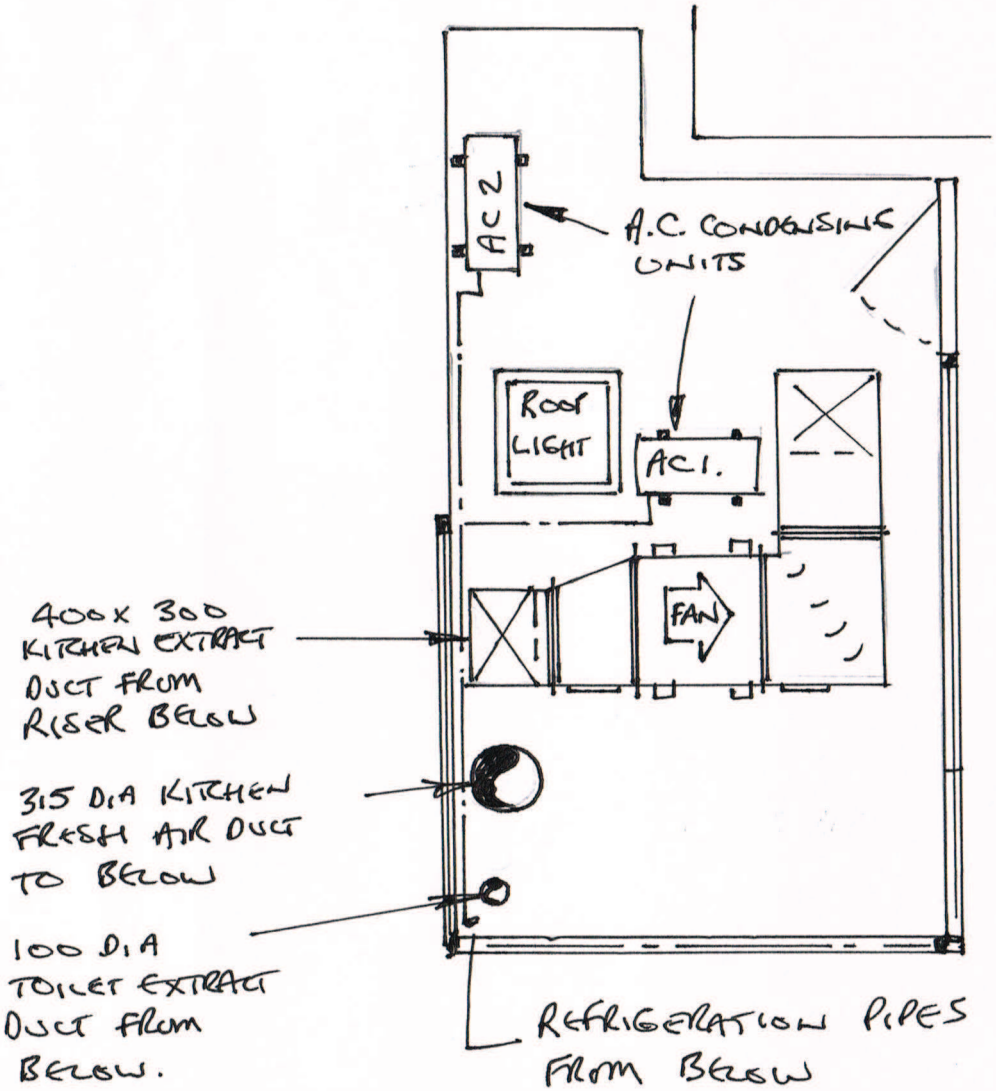

SWAN Projects	DETAILS Roof Plant Area	REF: Sugar Junction Tib Street C205-4