

Basement floor plan

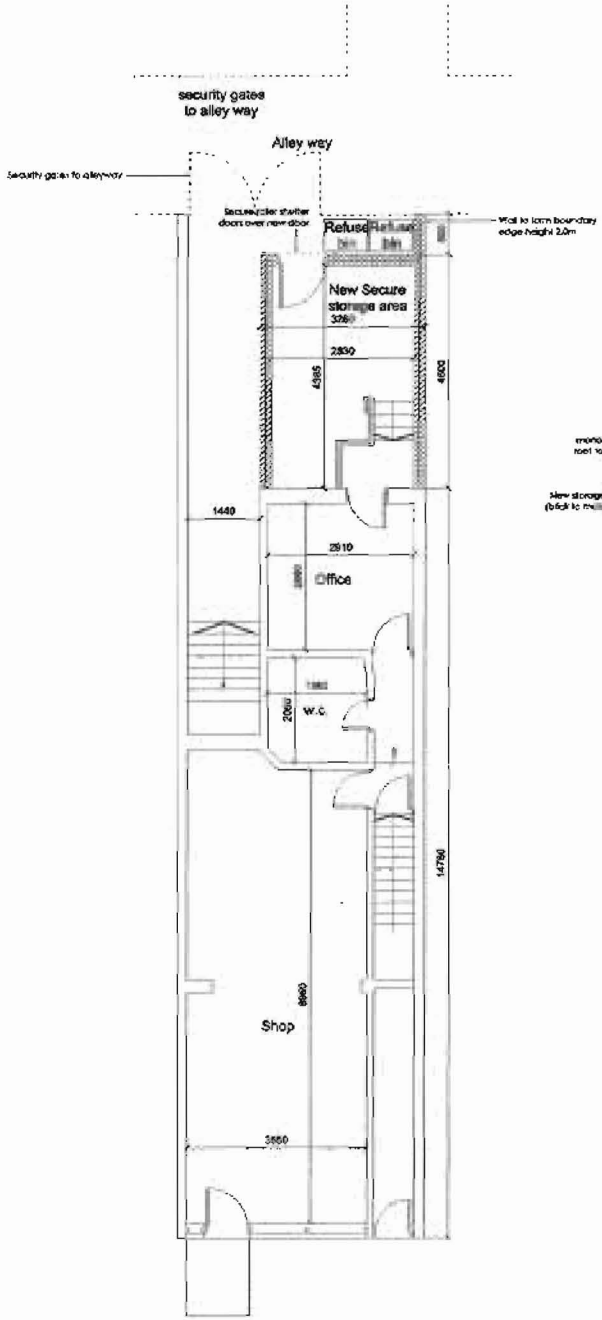

Ground floor plan

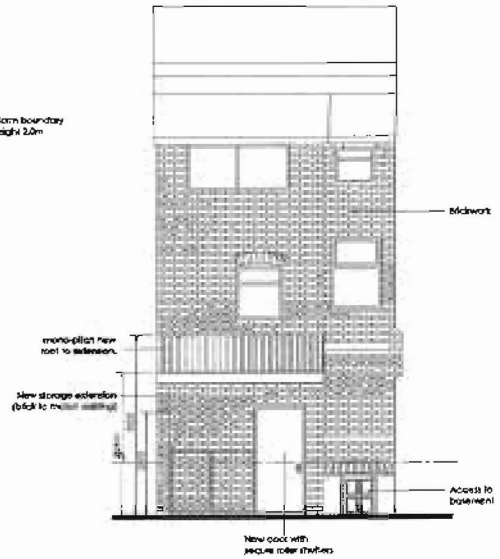

Existing rear elevation

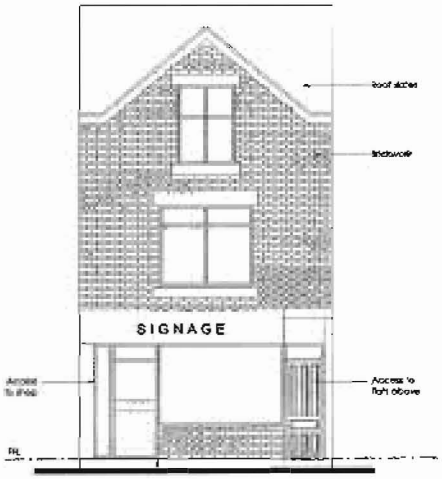

Existing front elevation

PLANNING
A
R
30 JUN 2008
INIT
RECD
DATE
FOR ACTION

Revised Dwg.

Proposed Floor Plans & Elevations
Dwg no. 002 Rev B
SCALE 1:100 @ A3

119 Manchester Road
Chorlton,
Manchester,
M21 9PG