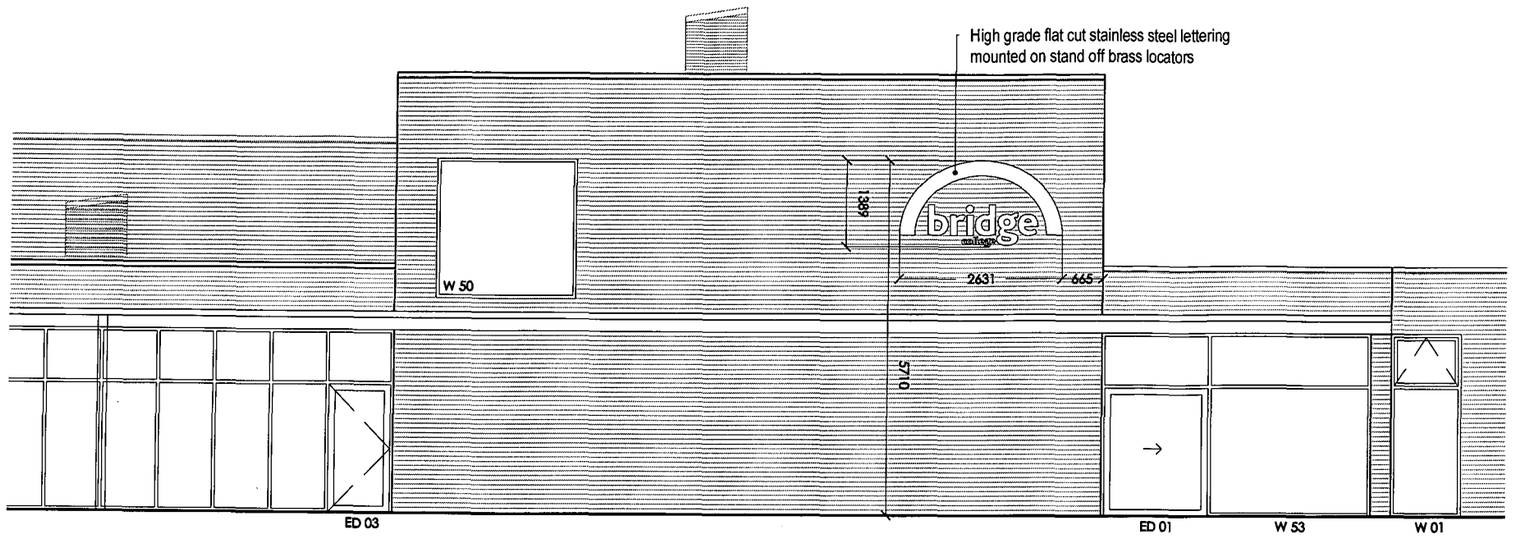

North Elevation

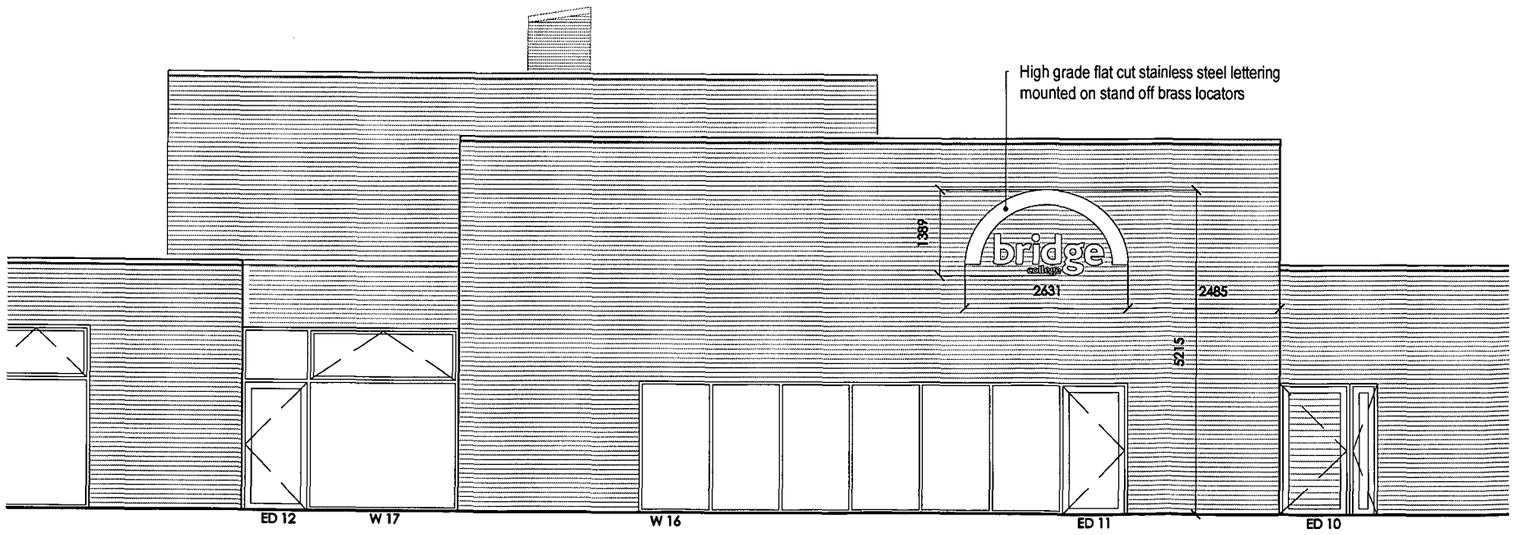

South Elevation

Copyright: All rights reserved. This drawing or any portion of it may not be reproduced in any way without the consent of the Architect.

This drawing is to be read in conjunction with all relevant Architect's and other Consultants' drawings and specifications.

This drawing must not be scaled. Dimensions are in millimetres unless specified. All dimensions are to be verified by the Contractor on site. All discrepancies should be reported to the C.A. immediately upon discovery and prior to the commencement of the works.

Notes

PLANNING AND BUILDING CONTROL
04 JAN 2013

Rev	Date	Revision Note	By	Chk

walker simpson architects
33 Piccadilly
Manchester
M1 1LQ
t: 0161 228 7406
f: 0161 228 704
e: wsa@walkersimpson.com

Project:
Co-Location Project

Title:
Signage Elevations

Drawn:	Checked:	Date:	Scale:
LS	-	13.01.29	1:100 @ A3

Status:	Number:	Revision:
PLANNING	WSA.0262.P22	-