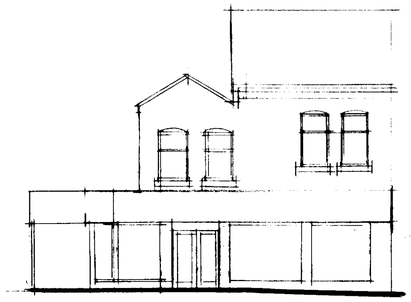

FRONT ELEVATION



SIDE ELEVATION

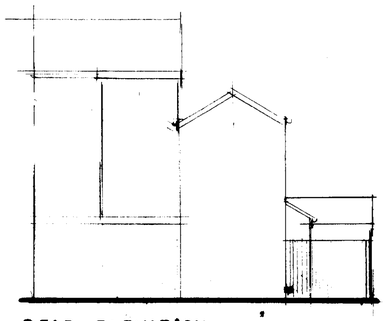

REAR ELEVATION

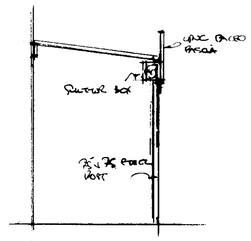

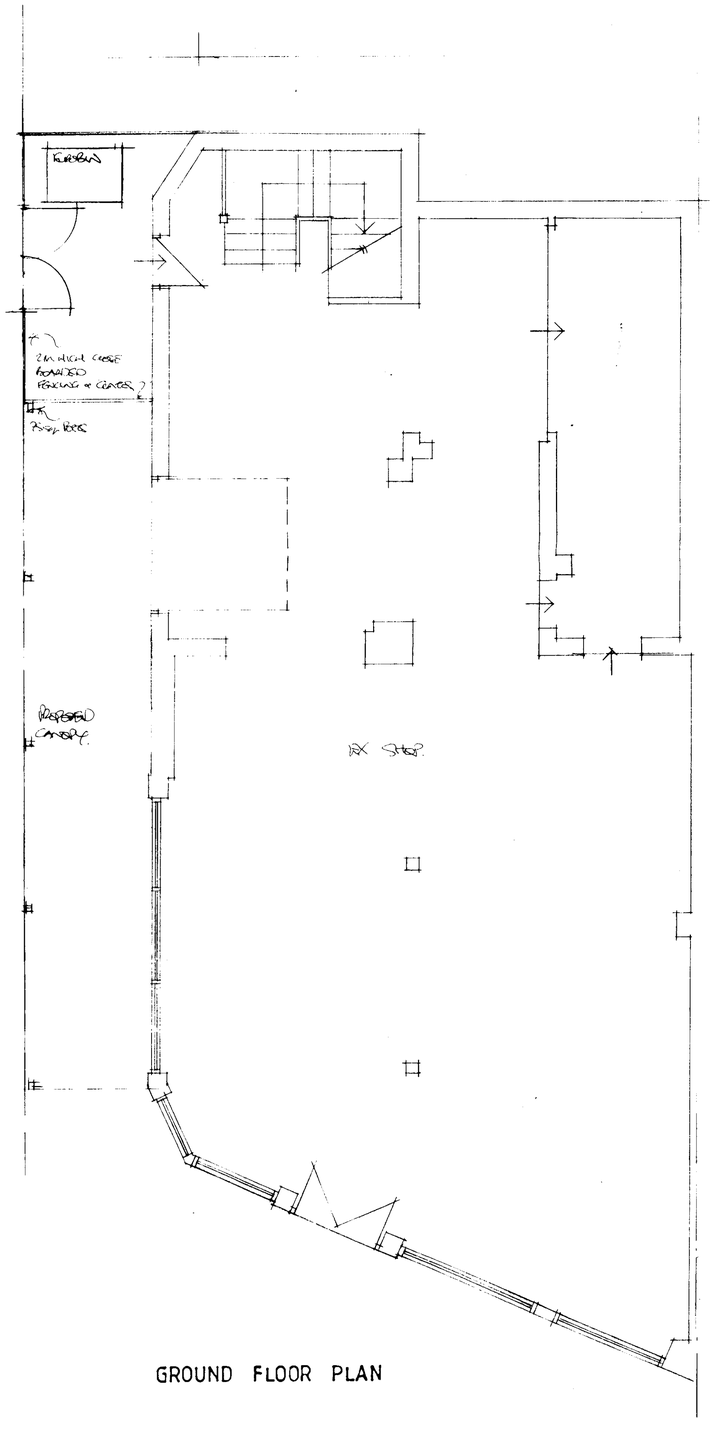

GROUND FLOOR PLAN

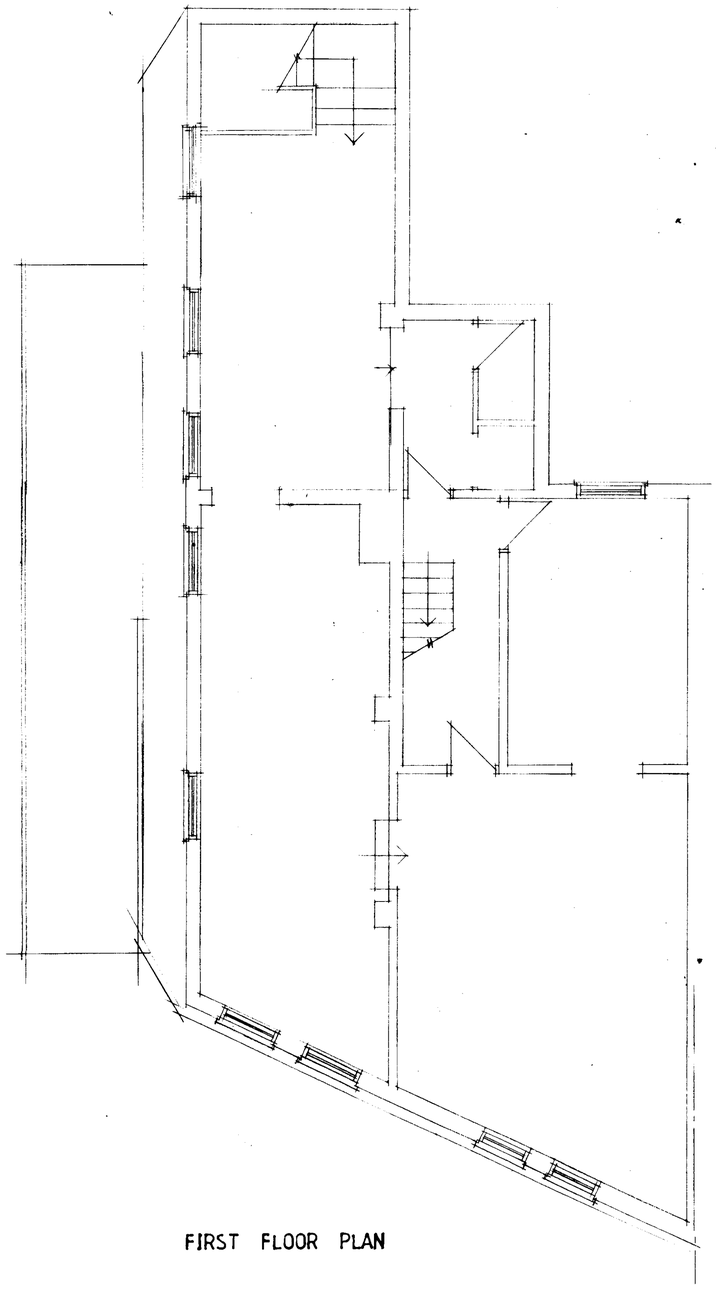

FIRST FLOOR PLAN

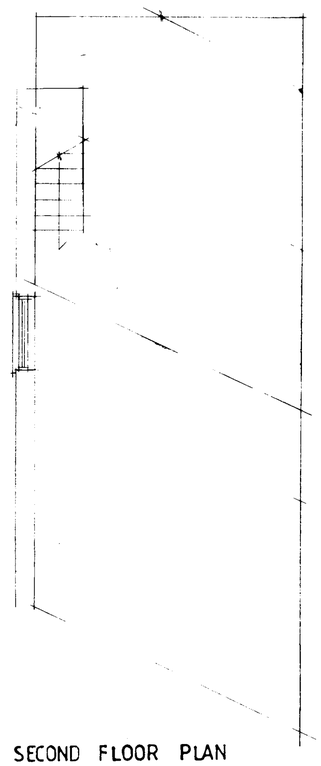

SECOND FLOOR PLAN

CLIENT
MR ASAD ALI
787 STOCKPORT ROAD
LEVENSHULME M19 3DL

JOB TITLE
PROPOSED CANOPY

DRG. TITLE
PLANS AND ELEVATIONS
AS PROPOSED

HOLBOROW + ORMESHER *Limited*
architectural & interior design
Station House
Adams Hill
Knutsford
Cheshire WA16 6DN
telephone : 01565 652275
fax : 01565 750501

ISSUE	ORIGINAL	1	2	3	4	5	6	7
REVISION								
DATE								
DRAWN								
CHECKED								
APPROVED								

SCALE 1:50 & 1:100 at A1

DRAWING NUMBER 1349/13/02