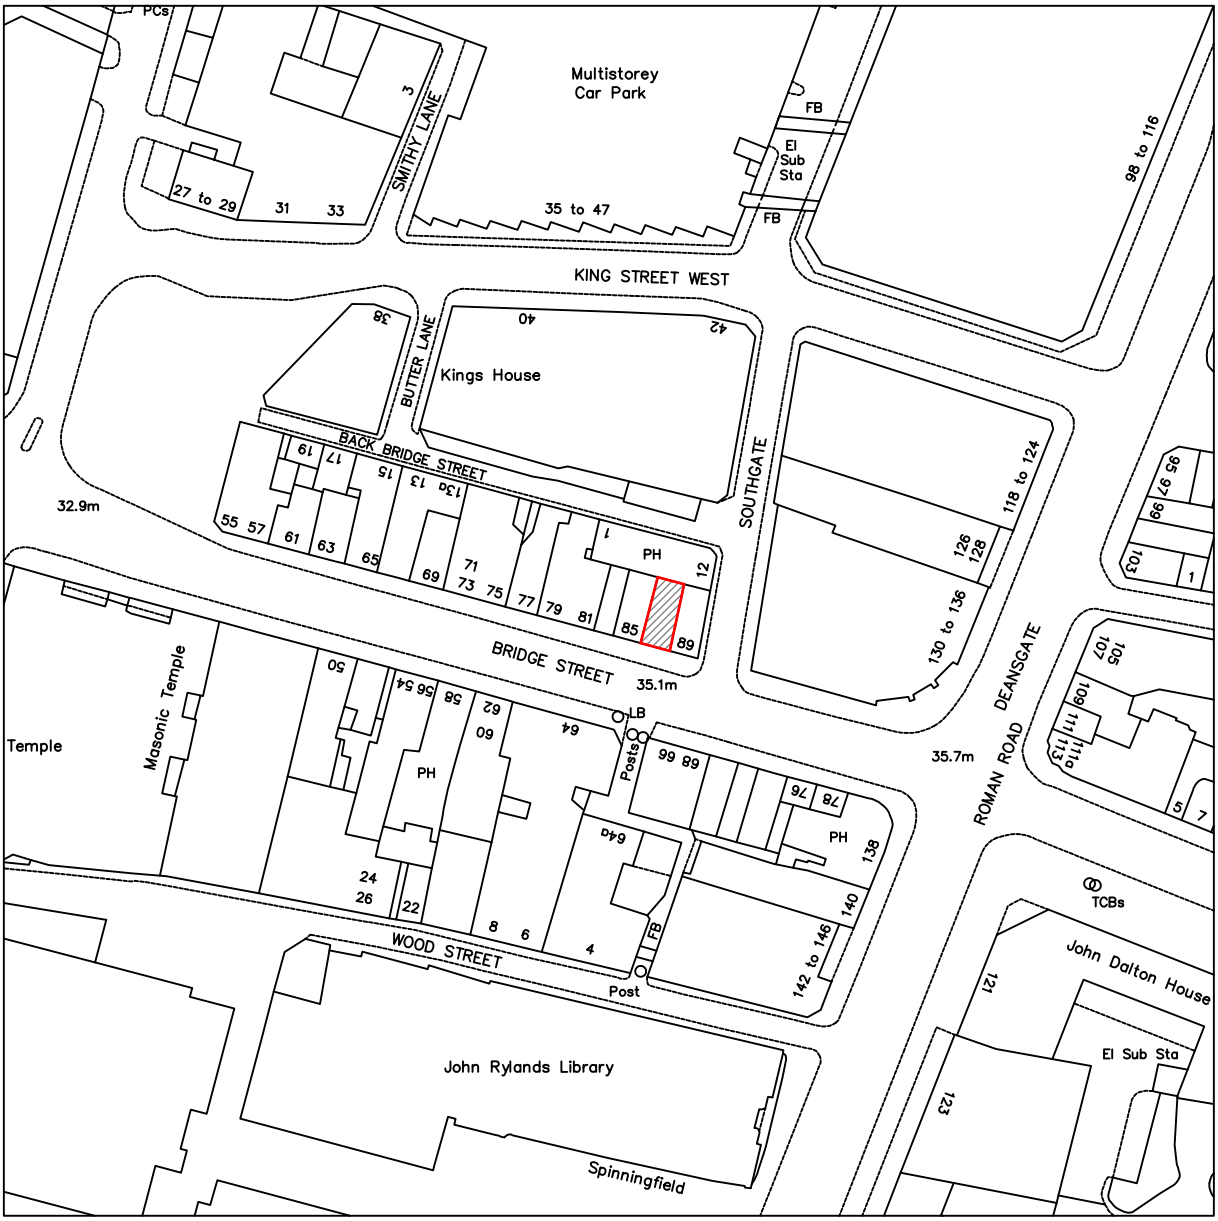

LUDLAM ASSOCIATES
The Bank 99 Palatine Road Didsbury Manchester M20 3JQ tel 0161 434 7986 fax 0161 445 4639
project: 87 Bridge Street
drawing: Site Location Plan
drawing no: -
rev: -
date: 27/09/2012
scale: 1:1250