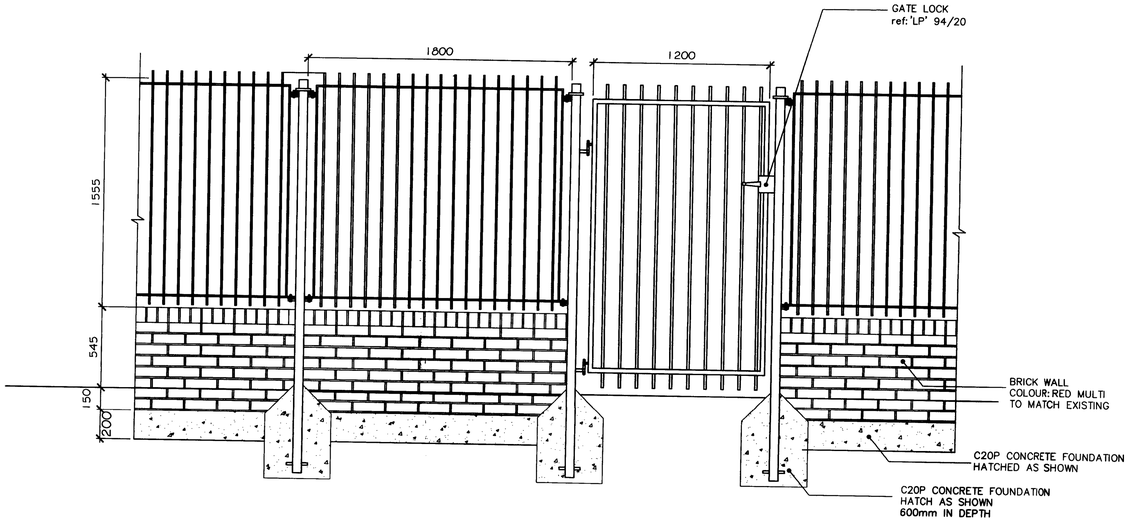

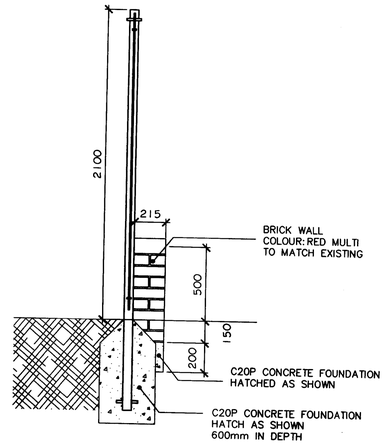

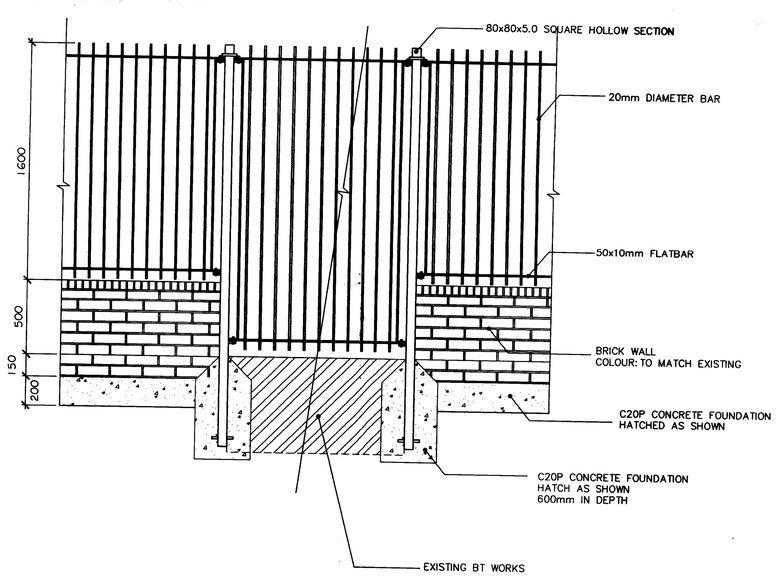

A6002 HARVEST HOUSING
METALWORK SPECIFICATION

General: All dimensions to be checked on site prior to construction Manufacture. No on-site welding will be allowed on site without the approval of the Supervising Officer.
All metalwork to be hot-dipped galvanised to EN ISO 1461, and
Powder coated colour - black.

1. **Outer frame of single gates and railings to be 50 x 10mm m/s flat bar, welded to uprights.**
2. **Outer frame of 1800mm single gate to be 30mm x 30mm solid bar.**
3. **Railing panels to be fitted with 85 x 50 x 10mm extension lugs to frame, rounded at free end, and pre-drilled with slotted 10mm holes to receive 8mm anti-vandal connection bolts. Similar welded to posts. (Ref. 91/13). 'L' shaped pre-drilled brackets out of 50 x 10 bar to be fixed to piers.**
4. **Intermediate posts to be set at 2700mm maximum cts. and set into C20P concrete to rear of wall. Base of post to have 160 x 20 dia. bar fixing peg.**
5. **1200mm single gate: Adjustable hinge block welded to gate (Ref 91/1 and gudgeon block (Ref 91/2) welded to gate post. Gate to be spot welded at hinge to prevent removal. Gate to be fitted with slam plate with rubber buffer.**
   Gates to be fitted with Rourke's Superlock Type LP in black (94/19).
6. **Double sliding gates, 5000X2100 mm, manual opening,supplied by John Corrie. Tel. 01730237100**
7. **Fence posts as detailed and schedule complete with anchoring base plate. All free standing fence posts to be concreted into ground with C20P concrete to rear of wall.**

Railing and gate fittings supplied by B. Rourke and Co Ltd.
54 Church Street
Burnley
Lancs
Tel. 01282 422841 / 831254
Or similar approved.

notes

- The contractor is responsible for checking dimensions, tolerances and references. Any discrepancy to be verified with the Architect before proceeding with the works.
- Where an item is covered by drawings to different scales the larger scale drawing is to be worked to.
- Do not scale drawing. Figured dimensions to be worked to in all cases.

PLANNING
ACK'D
REPLIED
RECD - 3 JUL 2008
	INIT	DATE
M	RECD	
M		
M		
SUBJECTION		

date	rev	revision/author/checker

purpose of issue
PLANNING

project
Harvest Housing office

drawing
Landscape Details
Sheet 1 of 1

drawing no
A6002/31/001

rev

drawn xx	checked CA
scale 1:20	date DEC/2007

PRP Architects
Century House
11 St Peters Square
Manchester
M2 3DN
T 0161 242 8950
F 0161 242 8955
man.prp@prparchitects.co.uk